


ALL DOORS AND WINDOWS TO BE POWDER
COAT FINISH, DARK GREY.

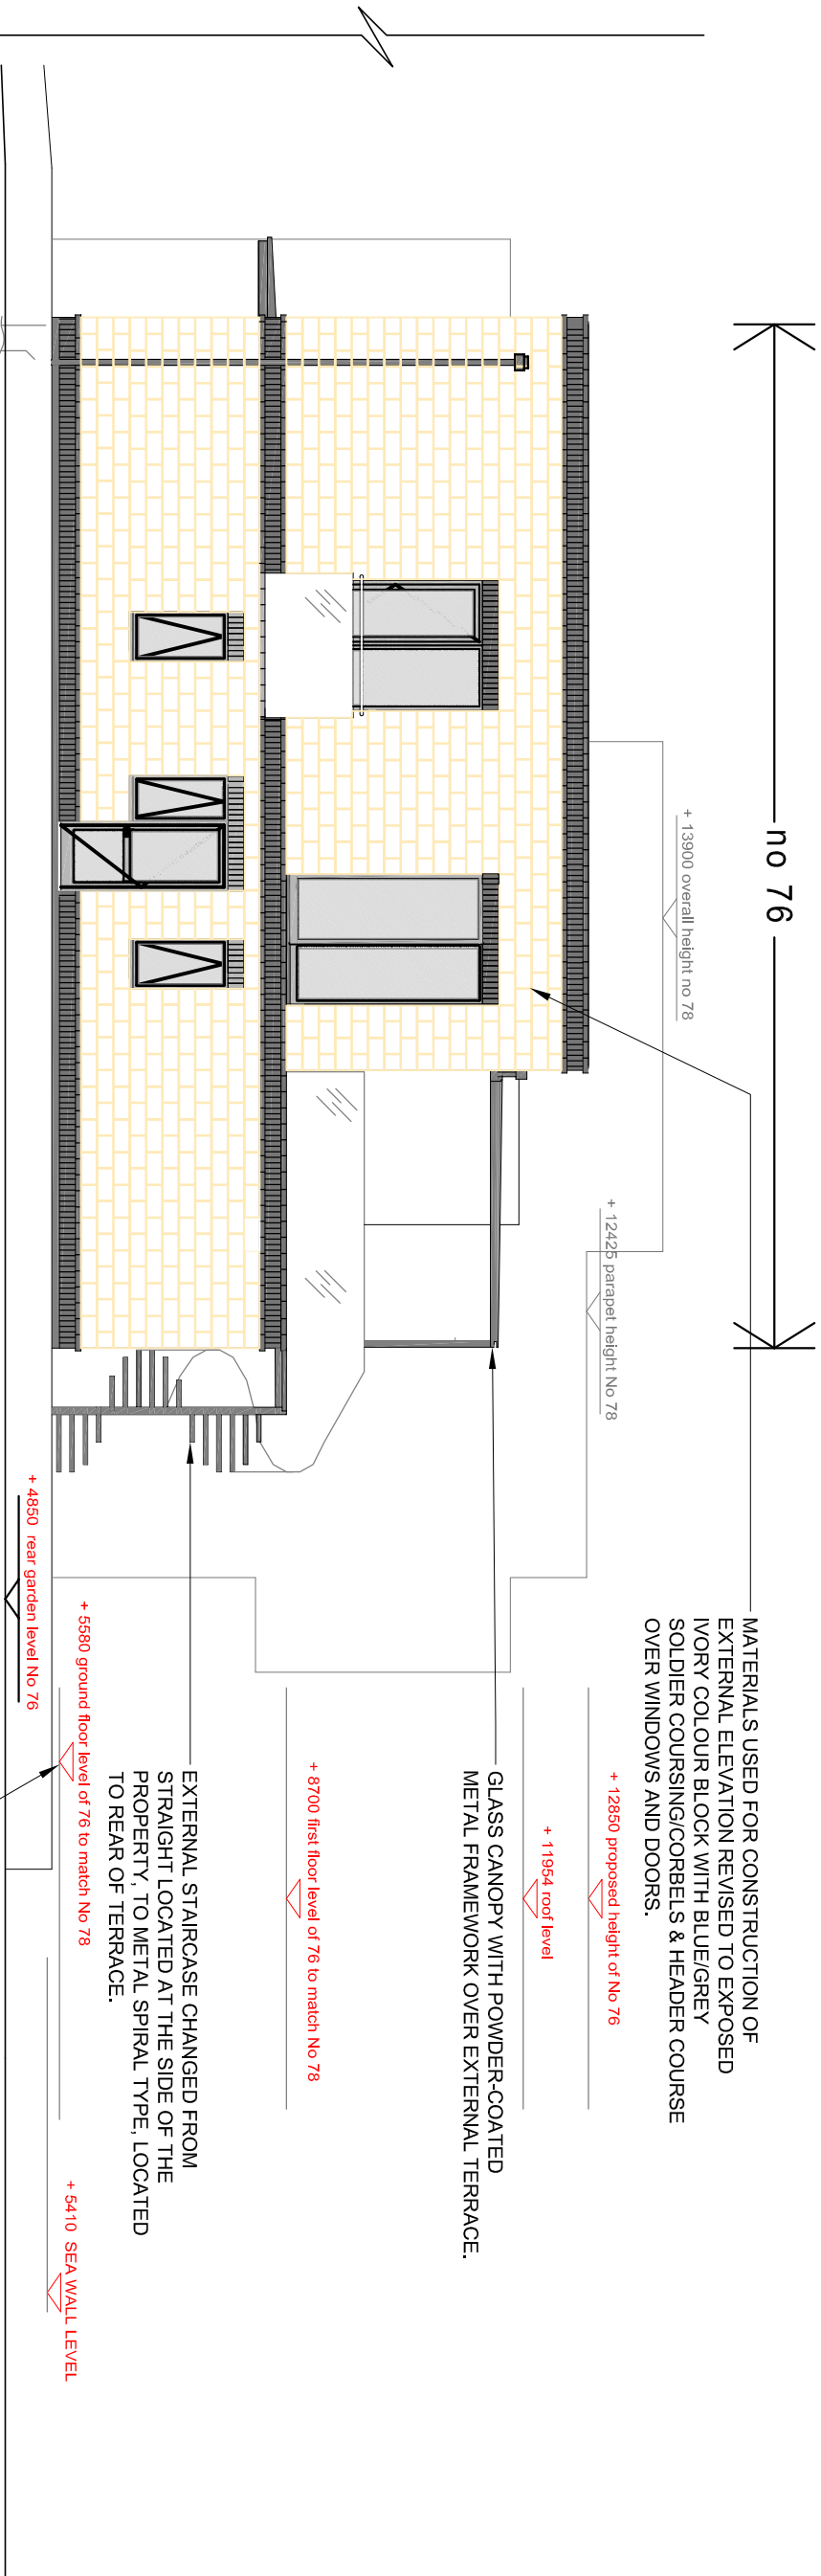

NOTES:

REFER TO STRUCTURAL ENGINEERS REPORT FOR ANY STRUCTURAL CALCULATIONS AND DETAIL.

ALL MEASUREMENTS MUST BE CHECKED ON SITE PRIOR TO WORKS.

CLIENT / BUILDER SHOULD CHECK WITH BUILDING CONTROL THAT CURRENT REGULATIONS ARE COMPLIED WITH.

A	260815
Garage roof revised	

Rev.	Date	Description.
------	------	--------------

halcyon design

91 Kings Road, Godalming
Surrey, GU7 3EU.
01483 860583 07956 497350
stuart@halcyondesign.co.uk
www.halcyondesign.co.uk

© Copyright
Client:

Mike Greenwood

Job Title:

76 Southwood Road
Hayling Island.
PO11 9QF.

Drawing Title and Reference:

Side (West) Elev.
WITH PROPOSED
AMENDMENTS

Scale @ A3:
1:100
Drawing ref:
76SWR_NMA012
Date:
13.05.15