
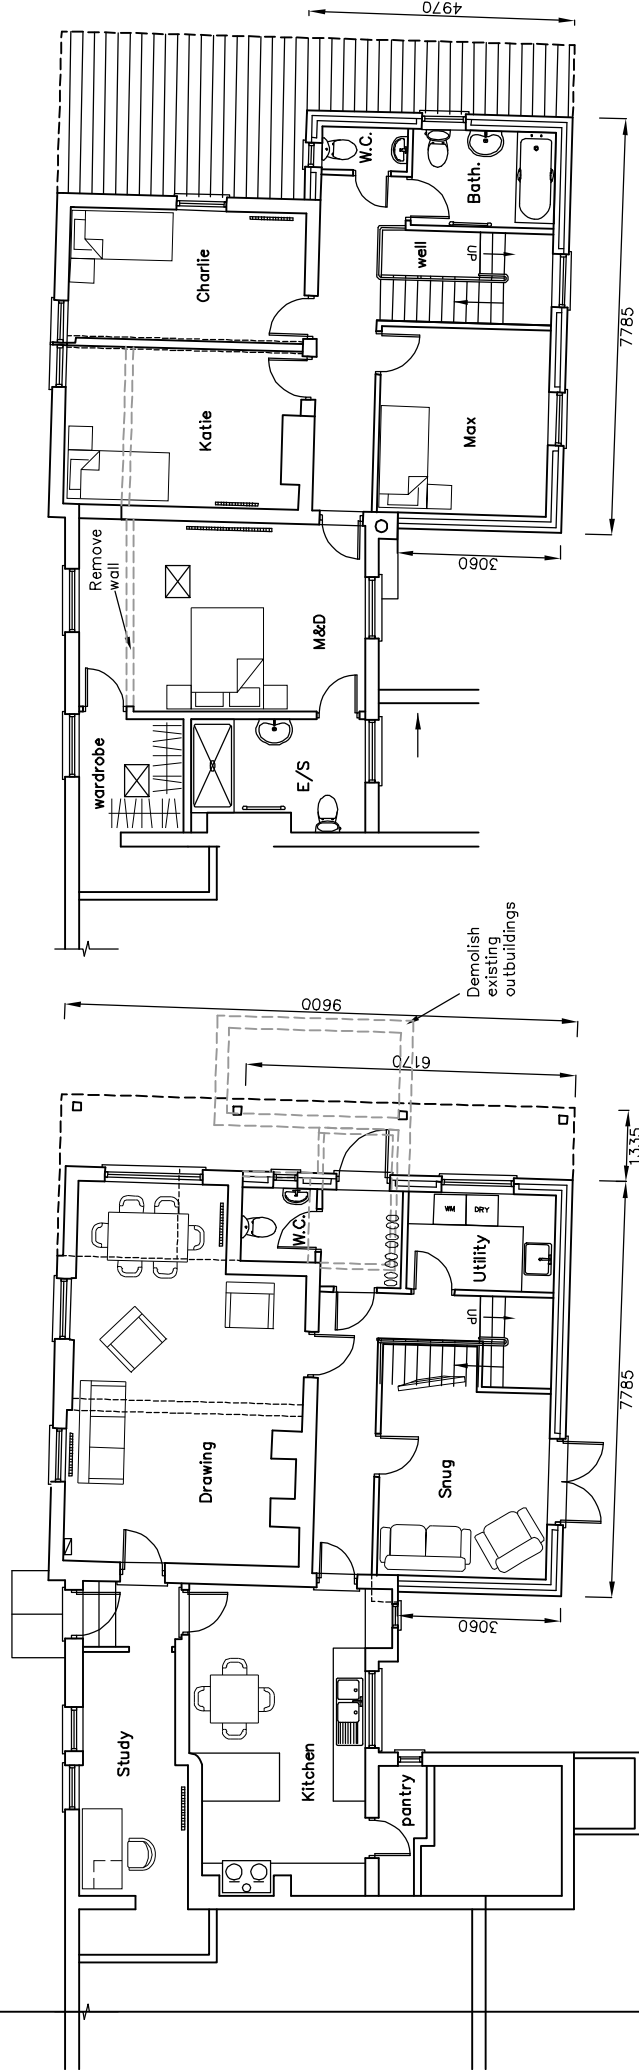


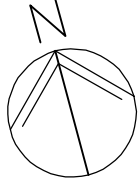

GROUND

FIRST

Woodlands Cott.
Eastleigh Rd.
PO9 2NY

PROPOSED
PLANS

Revisions
A. Client revisions. 10/11/14
B. Carter revisions. 27/11/14
C.

Martin Critchley
Chartered Architect
7 North Street
Havant, Hampshire, PO9 1PW
023 92 474 919
critchleyarchitect@hotmail.com

Scale A3 = 1:100
Drawn MHC/JSC/JHL
Date 07/11/14

1459-302 B

metres

10

20

30