
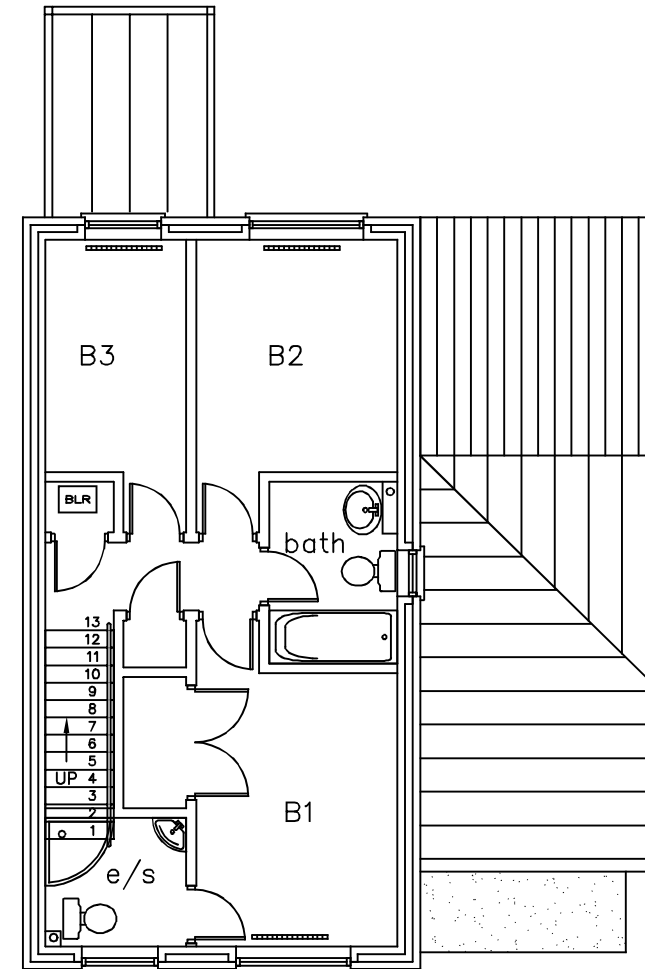


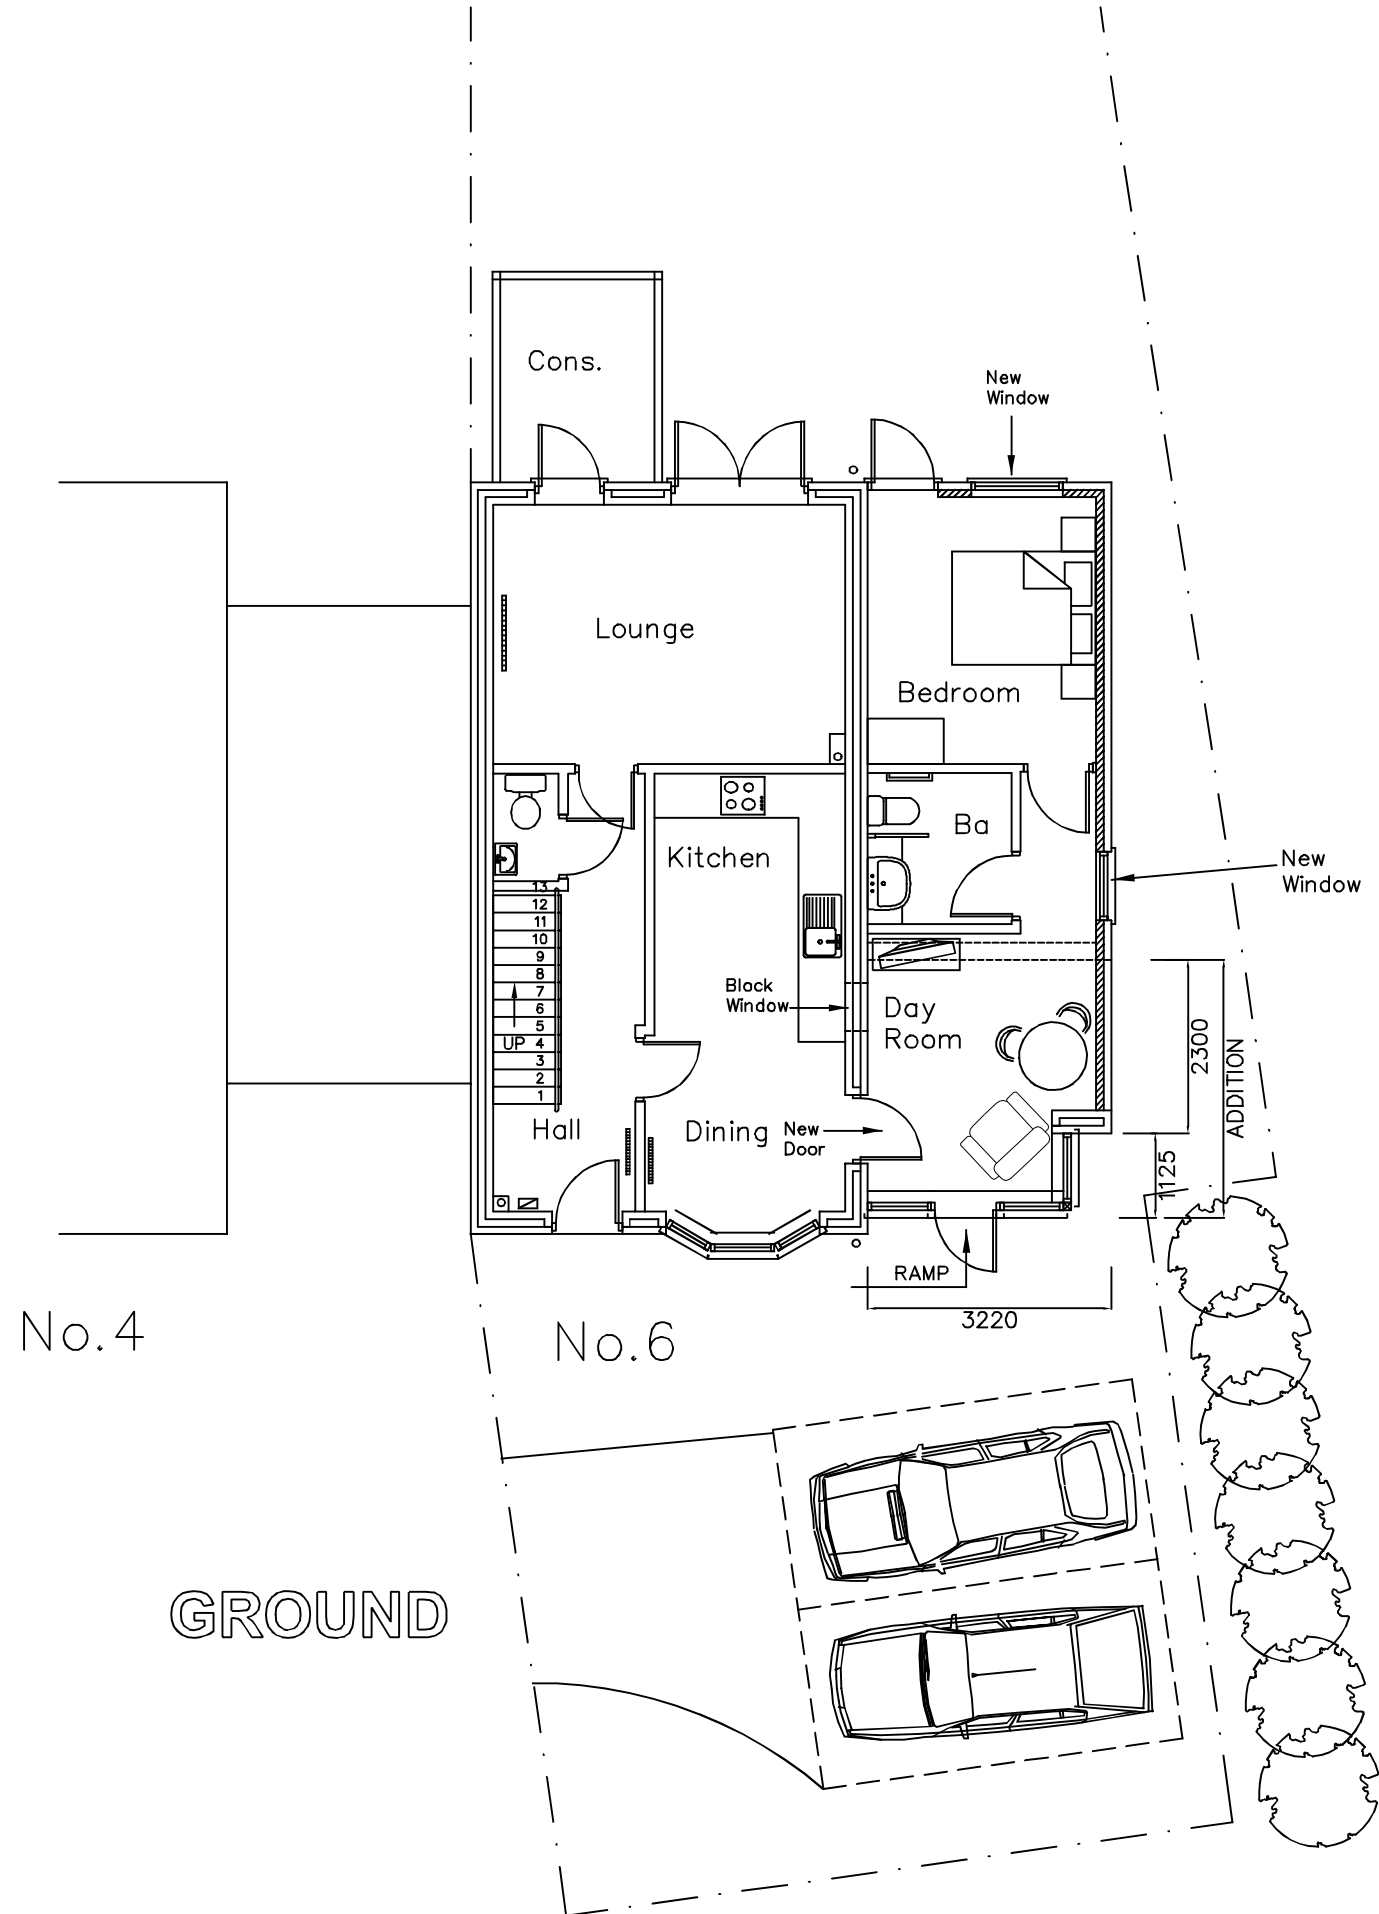

FIRST / ROOF

6 Orchard Close
Hayling Island
PO11 9AR

PROPOSED PLAN

Martin Critchley
Chartered Architect
7 North Street
Havant, Hampshire, PO9 1PW
023 92 474 919
critchleyarchitect@hotmail.com

Scale A3 = 1:100
Drawn MHC/JSC/JHL
Date 16/09/13

Revisions

- A. Side door added. 16/09/13
- B. Planning revisions. 27/09/13
- C. Box bay option. 01/10/13
- D. Roof added. 02/10/13

1340-301^D