


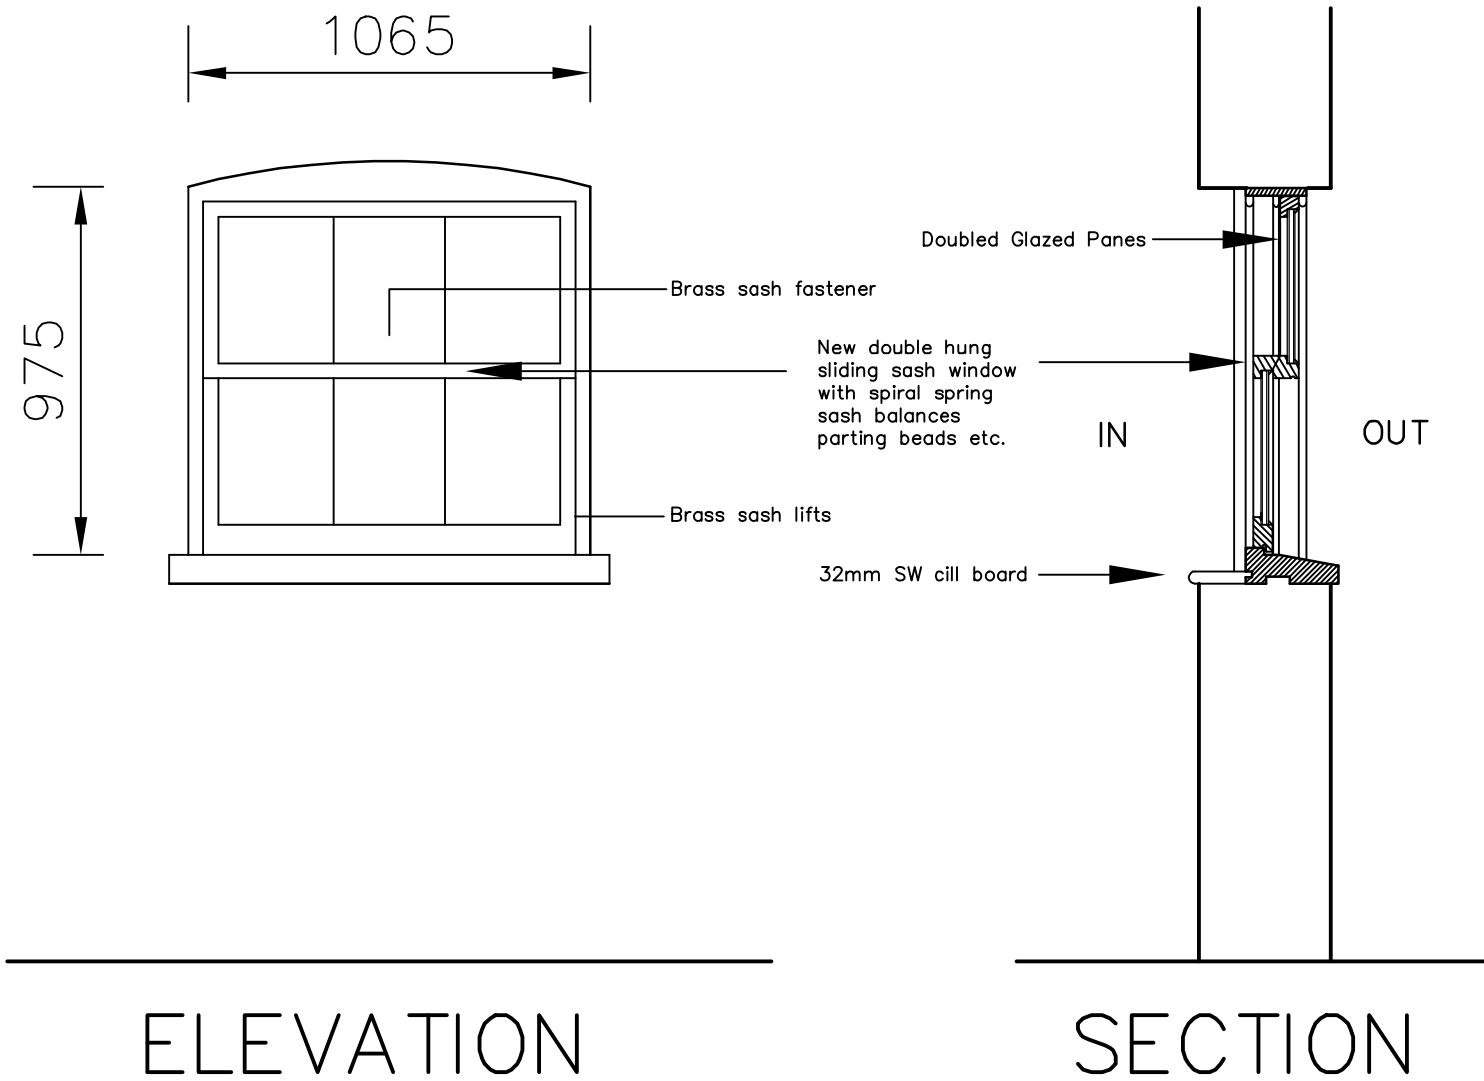


25 South Street
Emsworth

NEW WINDOW
BARN NORTH

Scale 1:20
Drawn JSC
Date 28/01/15

Revisions

A.
B.

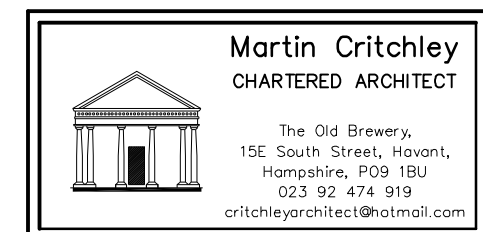

1456-615⁰