

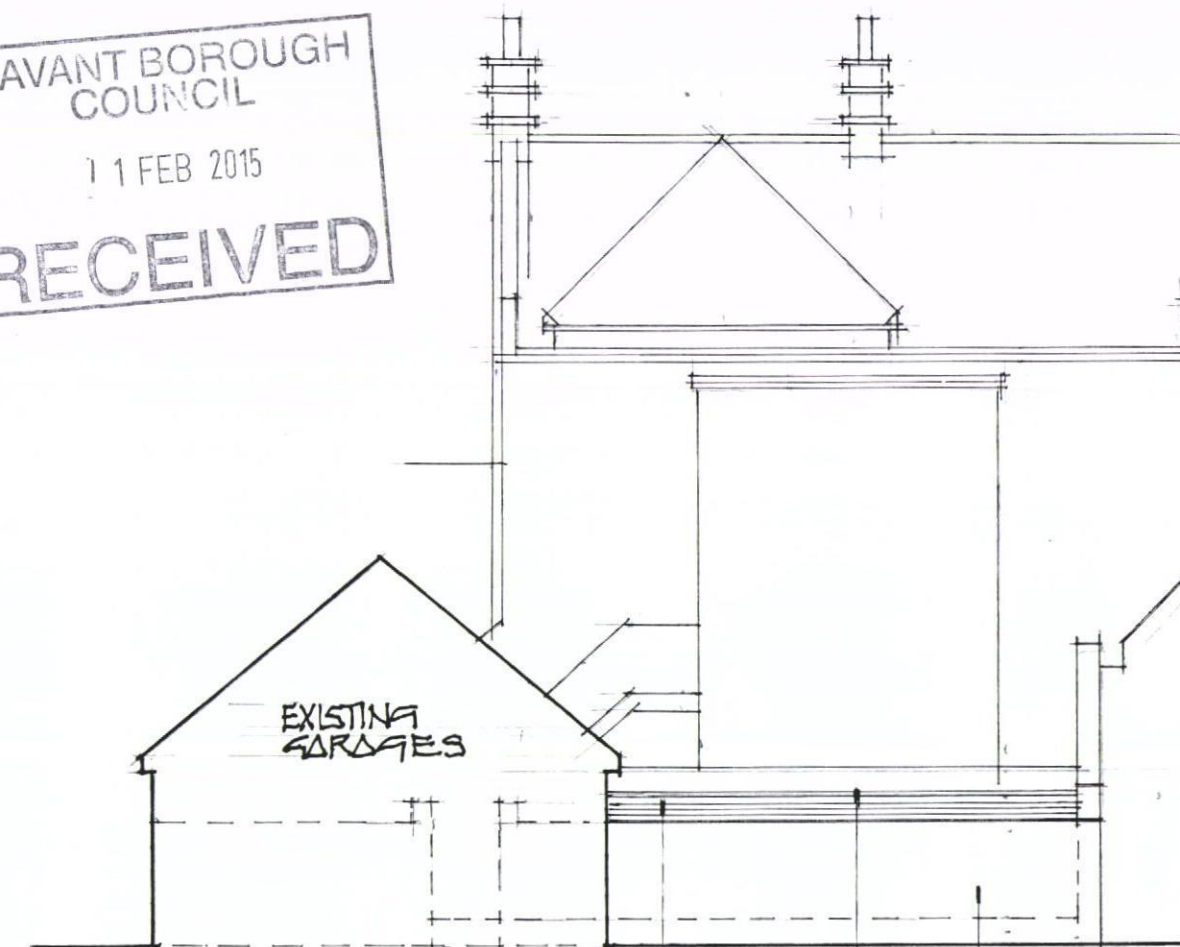


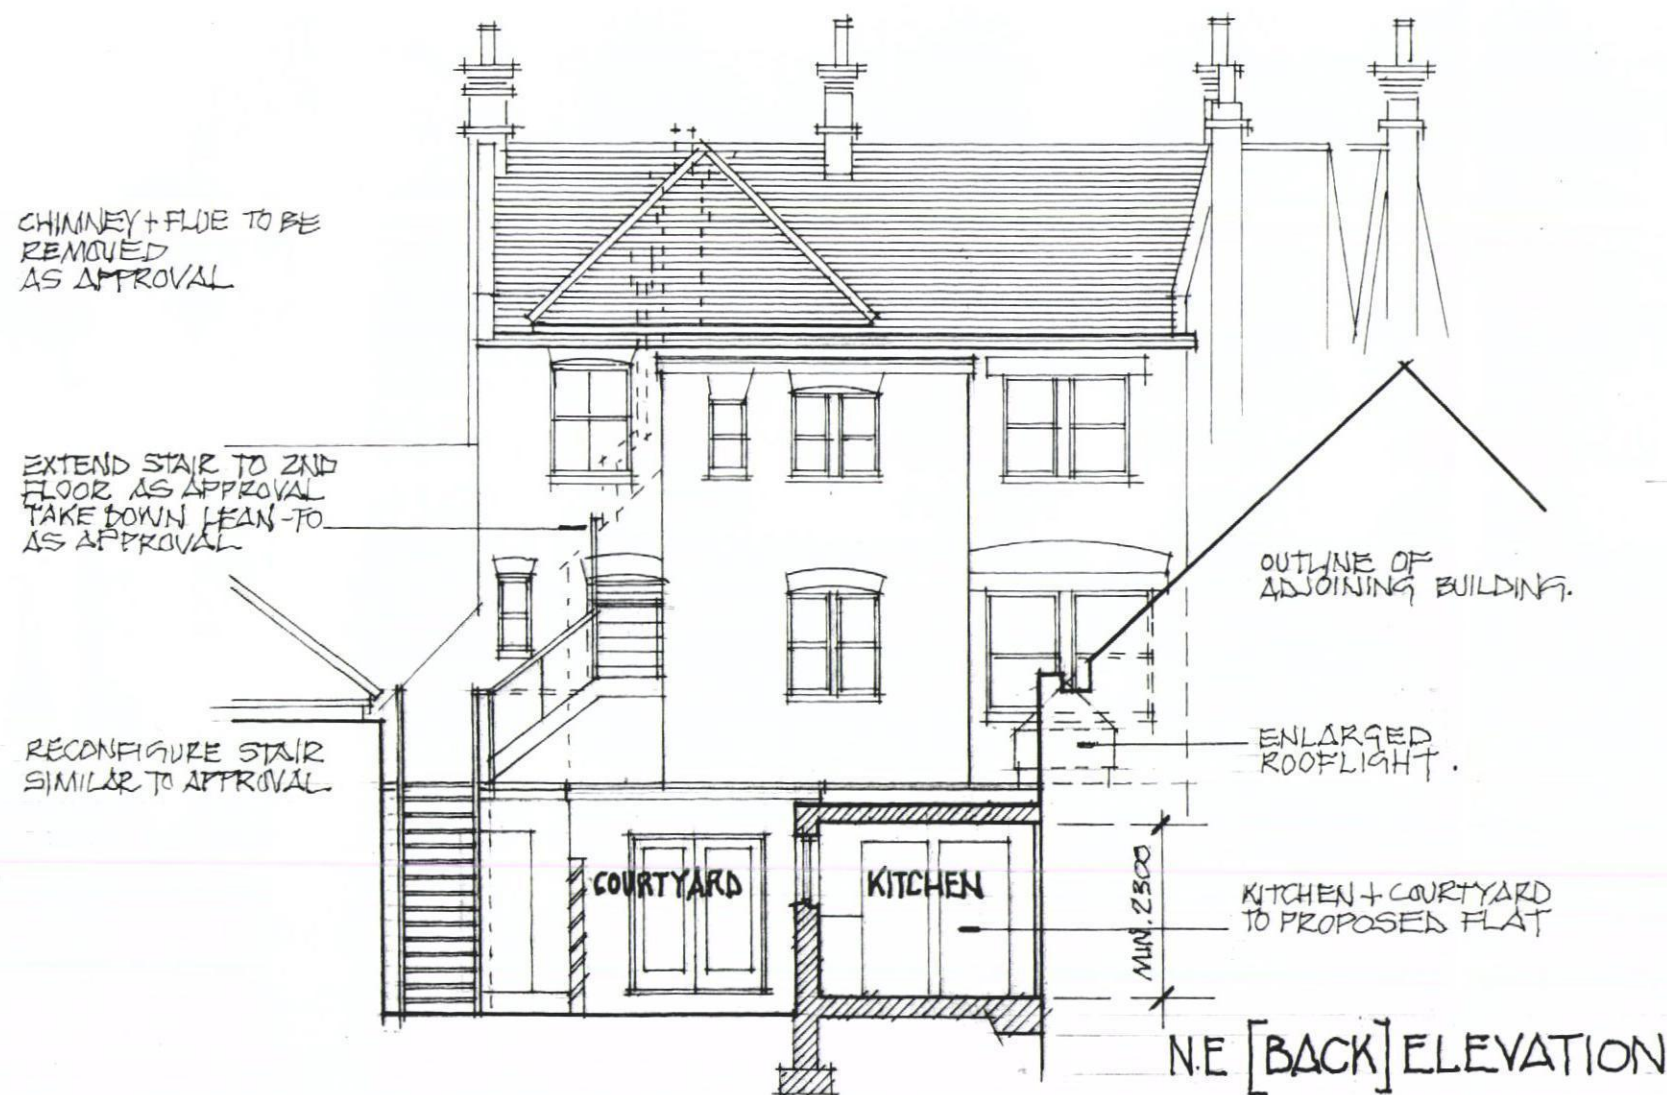

* NE. [BACK] SHOWING EXISTING BOUNDARY WALL

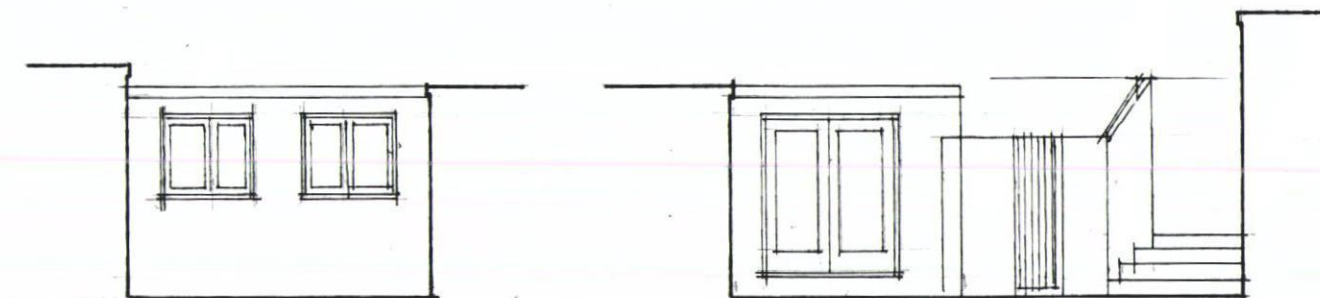

* NW COURTYARD

* SW COURTYARD

* REV. A / 06.02.15 / NW + SW + NE ELEVATIONS ADDED

BACK ELEVATION AS PROPOSED.
30 HIGH STREET, EMSWORTH, HANTS.
GRAHAM NICOLLS LTD. BUILDING DESIGN + TECHNOLOGY

SCALE / 1:100 @A3
DATE / 10.07.2014
DWG. NO / 021210/TP.2/17'A