



01 Proposed Section A-A
scale - 1:200



02 Proposed Section A1-A1 - From Bartons Road
scale - 1:200




03 Proposed Section B-B - Along Main Spine Road Looking East
scale - 1:200



04 Proposed Section C-C
scale - 1:200

0 2 4 6 8 10m
Scale 1:200

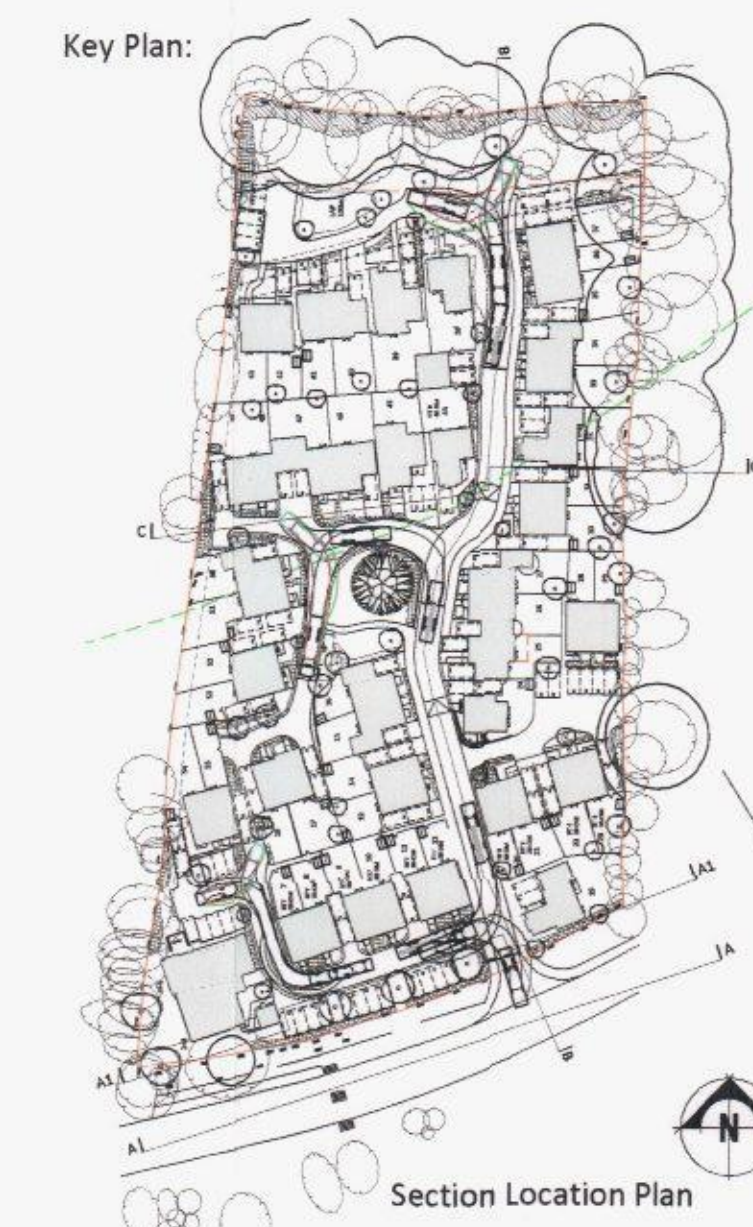

A 15.08.14 Issued for planning			LC	MD
Rev.	Date	Details	Drawn	Checked
Issued for:				
PLANNING				
Project/Client:			Project No:	
Bartons Road			14021	
Havant			Dwg No:	
Linden Homes (Southern)			56	
Drawing:			Rev:	
Proposed Street Elevations/ Site Sections			A	
Scale:			1:200 @A1	
Drawn By:			LC	
Date:			13.08.14	
Checked By:			MD	
Date:			14.08.14	



15 Glasshouse Studios, Fryern Court Road, Fordingbridge
Hampshire, SP6 1QX
T: (01425) 655806/653639
© Brightspace Architects Ltd. Contractors must work only to figured dimensions which are to be checked on site.
Registered Office - 17 Blueberry Rd, Pennington, Lymington, Hampshire, SO41 8GU. Registration Number - 0733904