


PHYSICAL SCALE IN METERS @ 1:1250

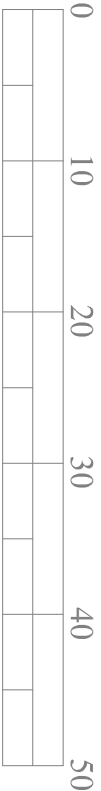

PHYSICAL SCALE IN METERS @ 1:500

NOTES:
This drawing has been produced solely for PLANNING/DESIGN.
Do not Scale from this Drawing except for planning purposes.
Any change shown is presumed and to be checked on site before commencement of works.
This drawing is the copyright of MF Designs Ltd.



© Crown Copyright and database right 2014
Distance Survey License 10004957
Reproduction in whole or part is prohibited
without the prior permission of Distance Survey

Location



Proposed Block

REPLACEMENT FENESTRATION - The Hut, King Street, Emsworth

mf designs ltd
Chartered Architects



52 King Street • Emsworth • Hampshire • PO10 7AZ
Director: Martin Farrer RIBA • Co Registration No.4507379

Uff 01243 377766
e admin@mfdesigns.org.uk

Date: June 2014
Scale: 1:1250/500

Job No: 3082
Dwg No: P_10