




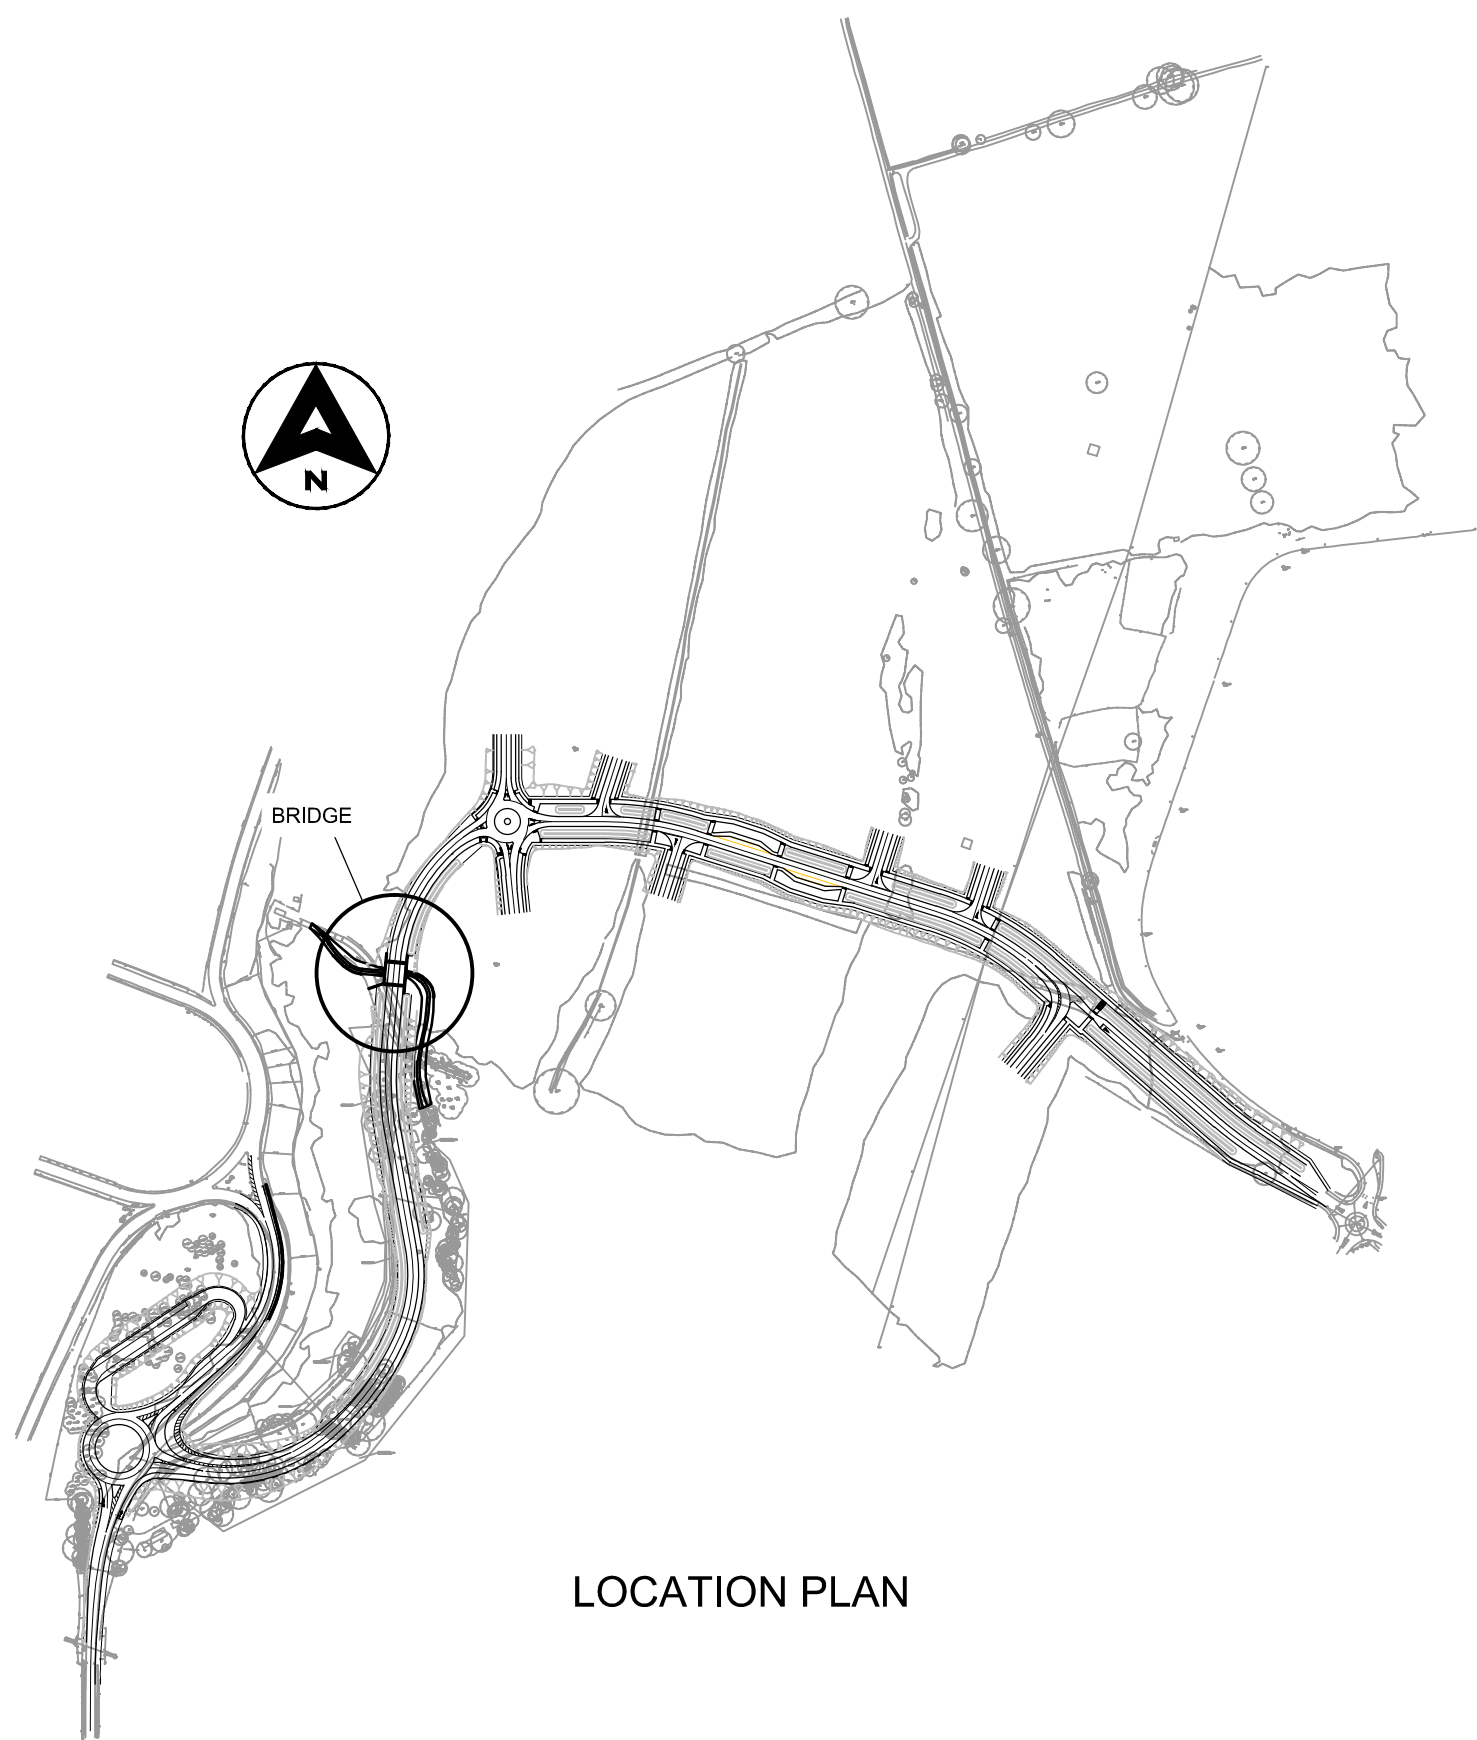

LOCATION PLAN

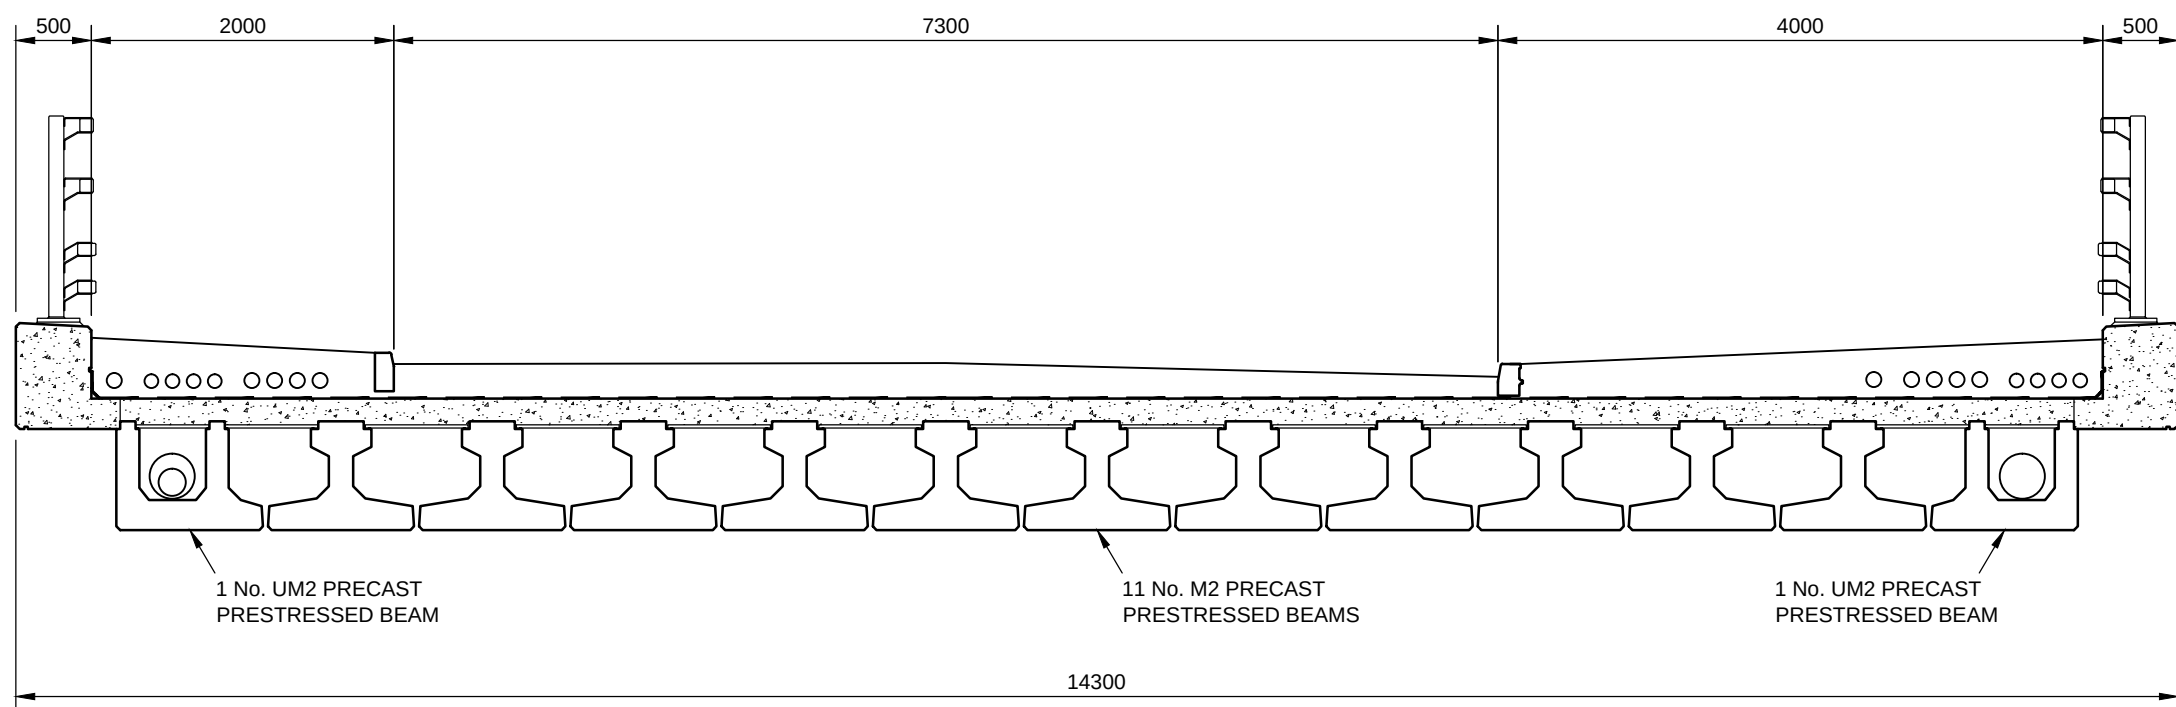

SECTION A-A
SCALE 1:50

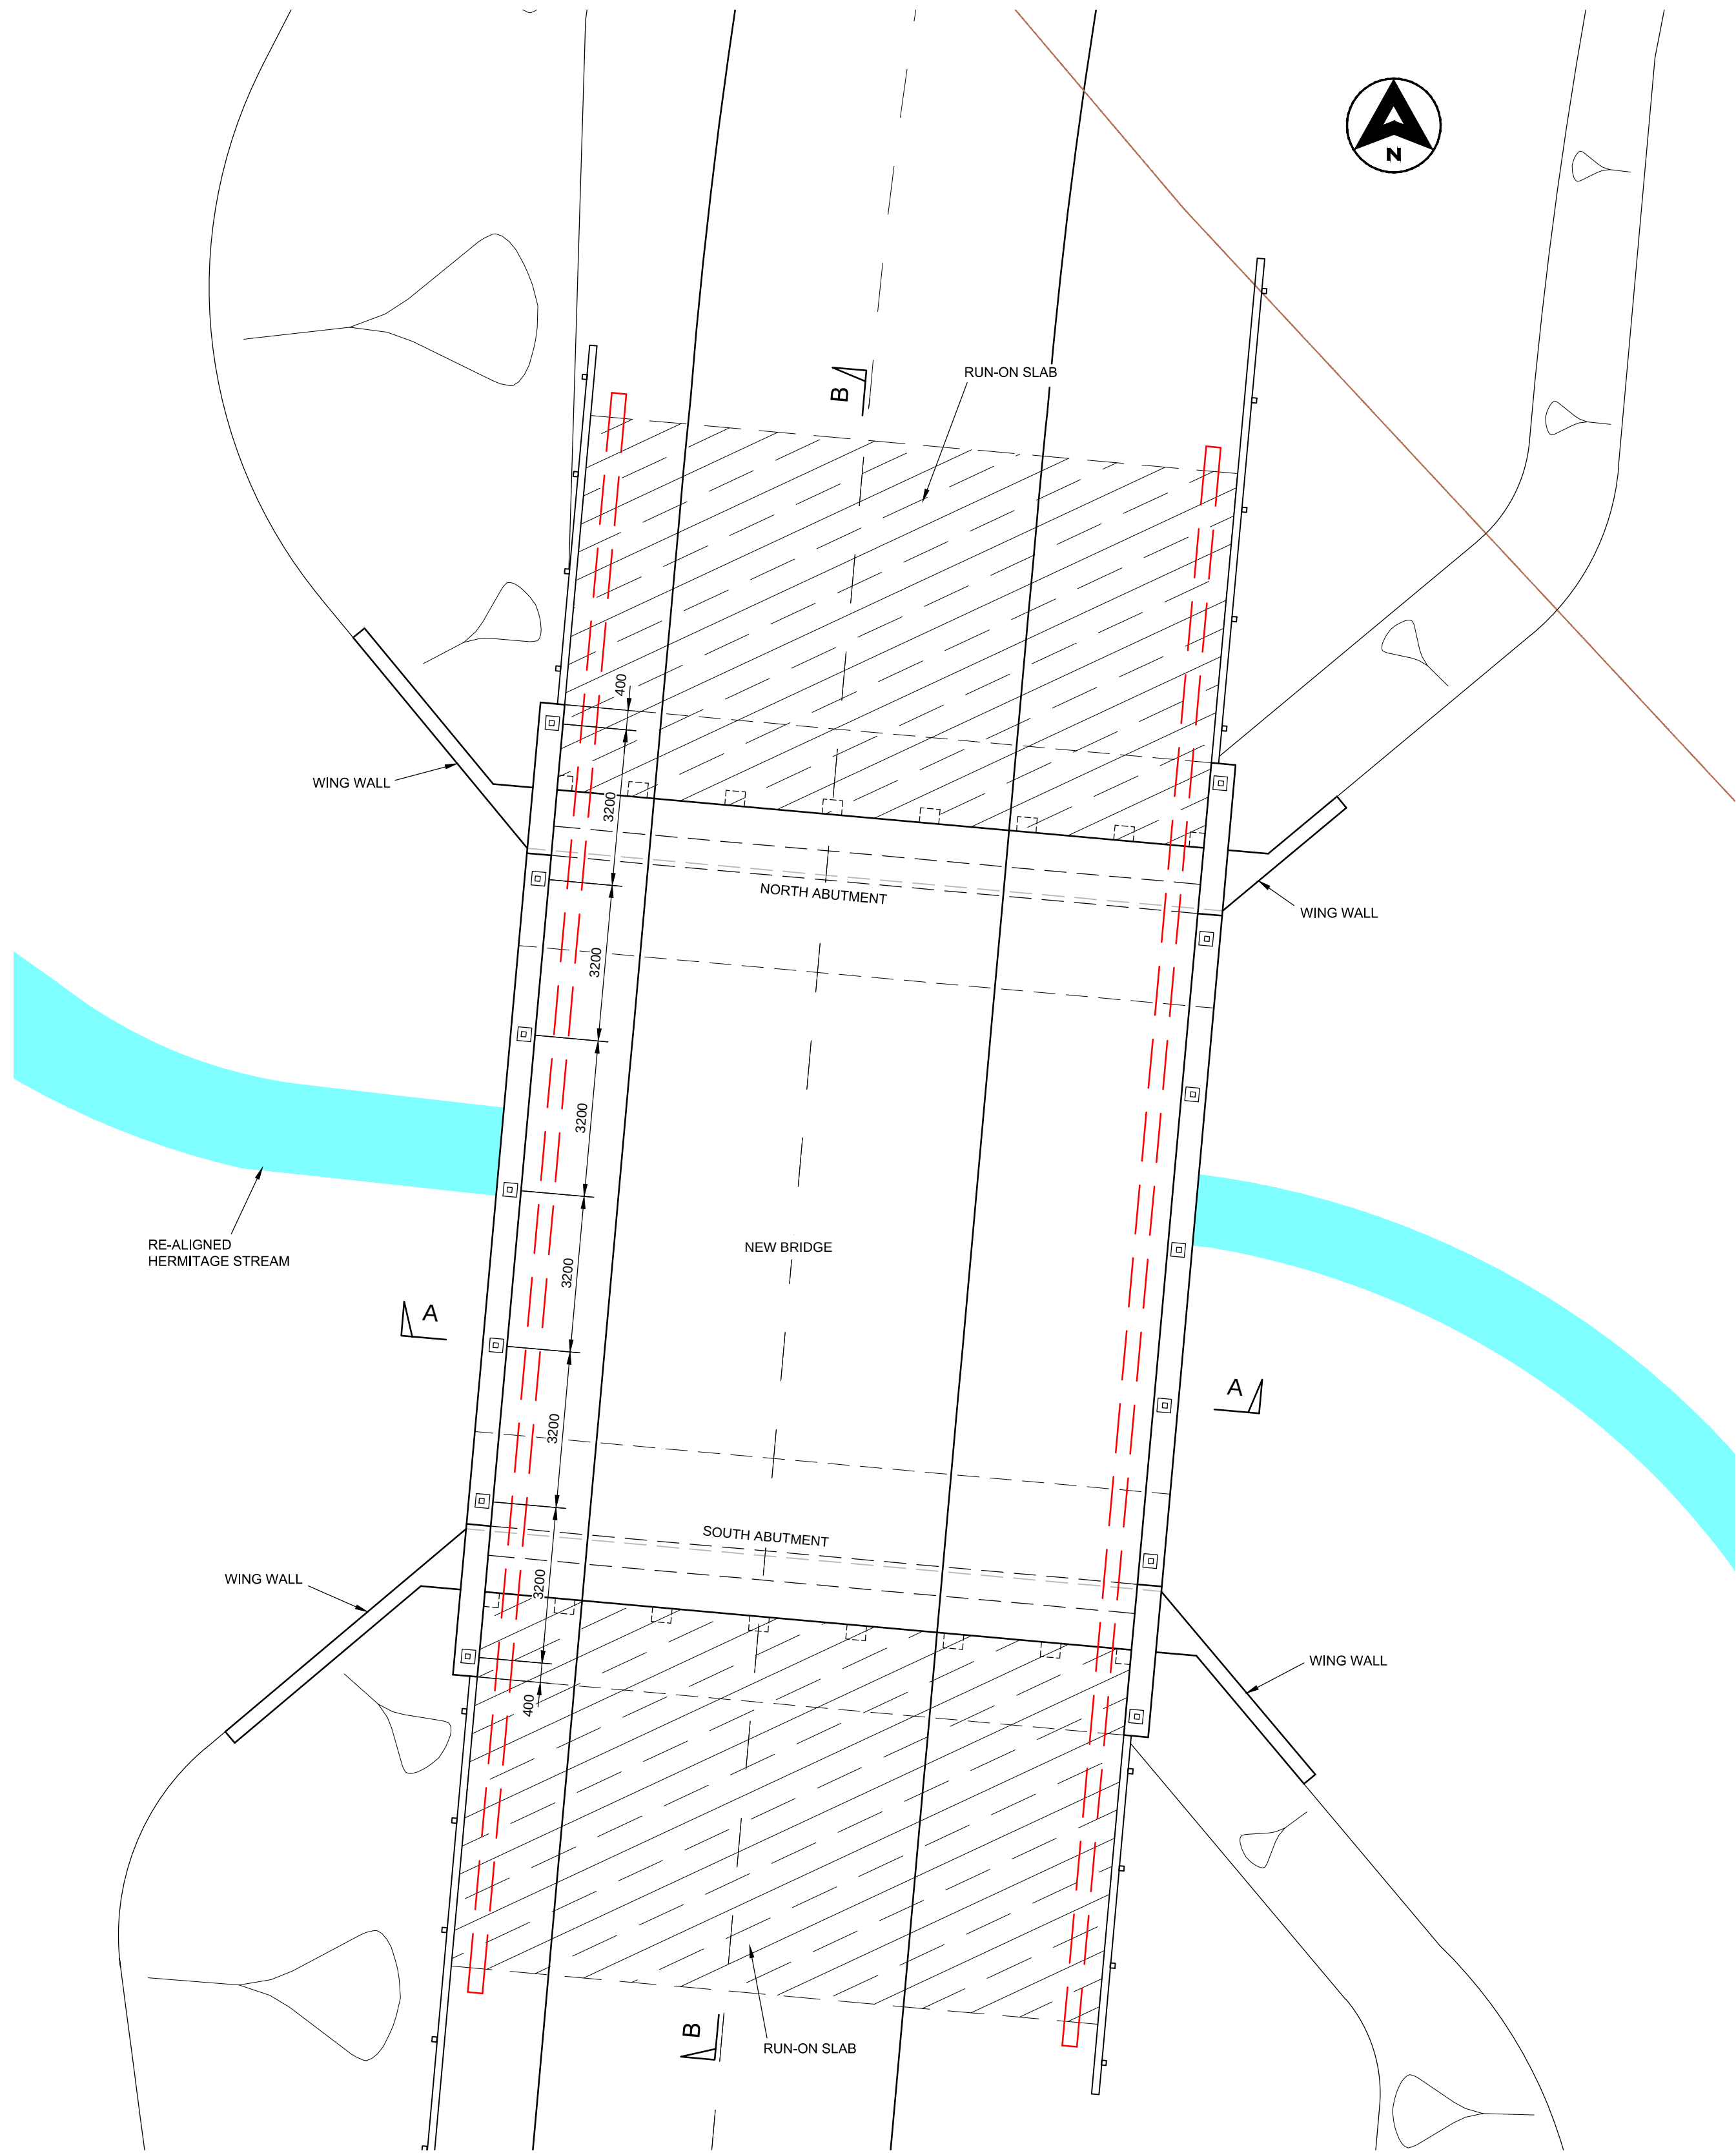

PLAN
SCALE 1:100

- NOTES
- DO NOT SCALE FROM THIS DRAWING. ALL DIMENSIONS ARE IN MILLIMETRES UNLESS NOTED OTHERWISE.
 - ALL LEVELS ARE IN METRES RELATIVE TO ORDNANCE DATUM NEWLYN UNLESS NOTED OTHERWISE.
 - REFERENCE DRAWINGS:

ABUTMENT FOUNDATION DETAILS	PB2348-1720-01
NORTH ABUTMENT DETAILS	PB2348-1720-03
NORTH WING WALLS DETAILS	PB2348-1720-04
SOUTH ABUTMENT DETAILS	PB2348-1720-07
SOUTH WING WALLS DETAILS	PB2348-1720-08
BRIDGE DECK GENERAL ARRANGEMENT	PB2348-1730-01
RUN-ON SLAB GENERAL ARRANGEMENT	PB2348-1730-04
PRESTRESSED BRIDGE BEAM DETAILS	PB2348-1730-07
VEHICLE PARAPETS & SAFETY BARRIERS	PB2348-1740-02
SERVICES LAYOUT	PB2348-1740-03
 - FOR DETAILS OF SECTION B-B AND ELEVATIONS REFER TO DRAWING No. PB2348-1710-02

T1	17-02-15	TARGET COST	PAW	KP	-
REV	DATE	DESCRIPTION	BY	CHK	APP

REVISIONS

CLIENT



PROJECT
DUNSBURY HILL FARM
NEW HIGHWAY DEVELOPMENT

TITLE
HERMITAGE STREAM BRIDGE
GENERAL ARRANGEMENT
PLAN, SECTION AND SETTING OUT



DRAWN	PAW	CHECKED	KP	APPROVED	SRT
DATE	JAN '15	SCALE AT A1	AS SHOWN	AUTOCAD REF.	PB2348-1710-01.DWG

DRAWING No.	PB2348-1710-01	REVISION	T1
-------------	----------------	----------	----