


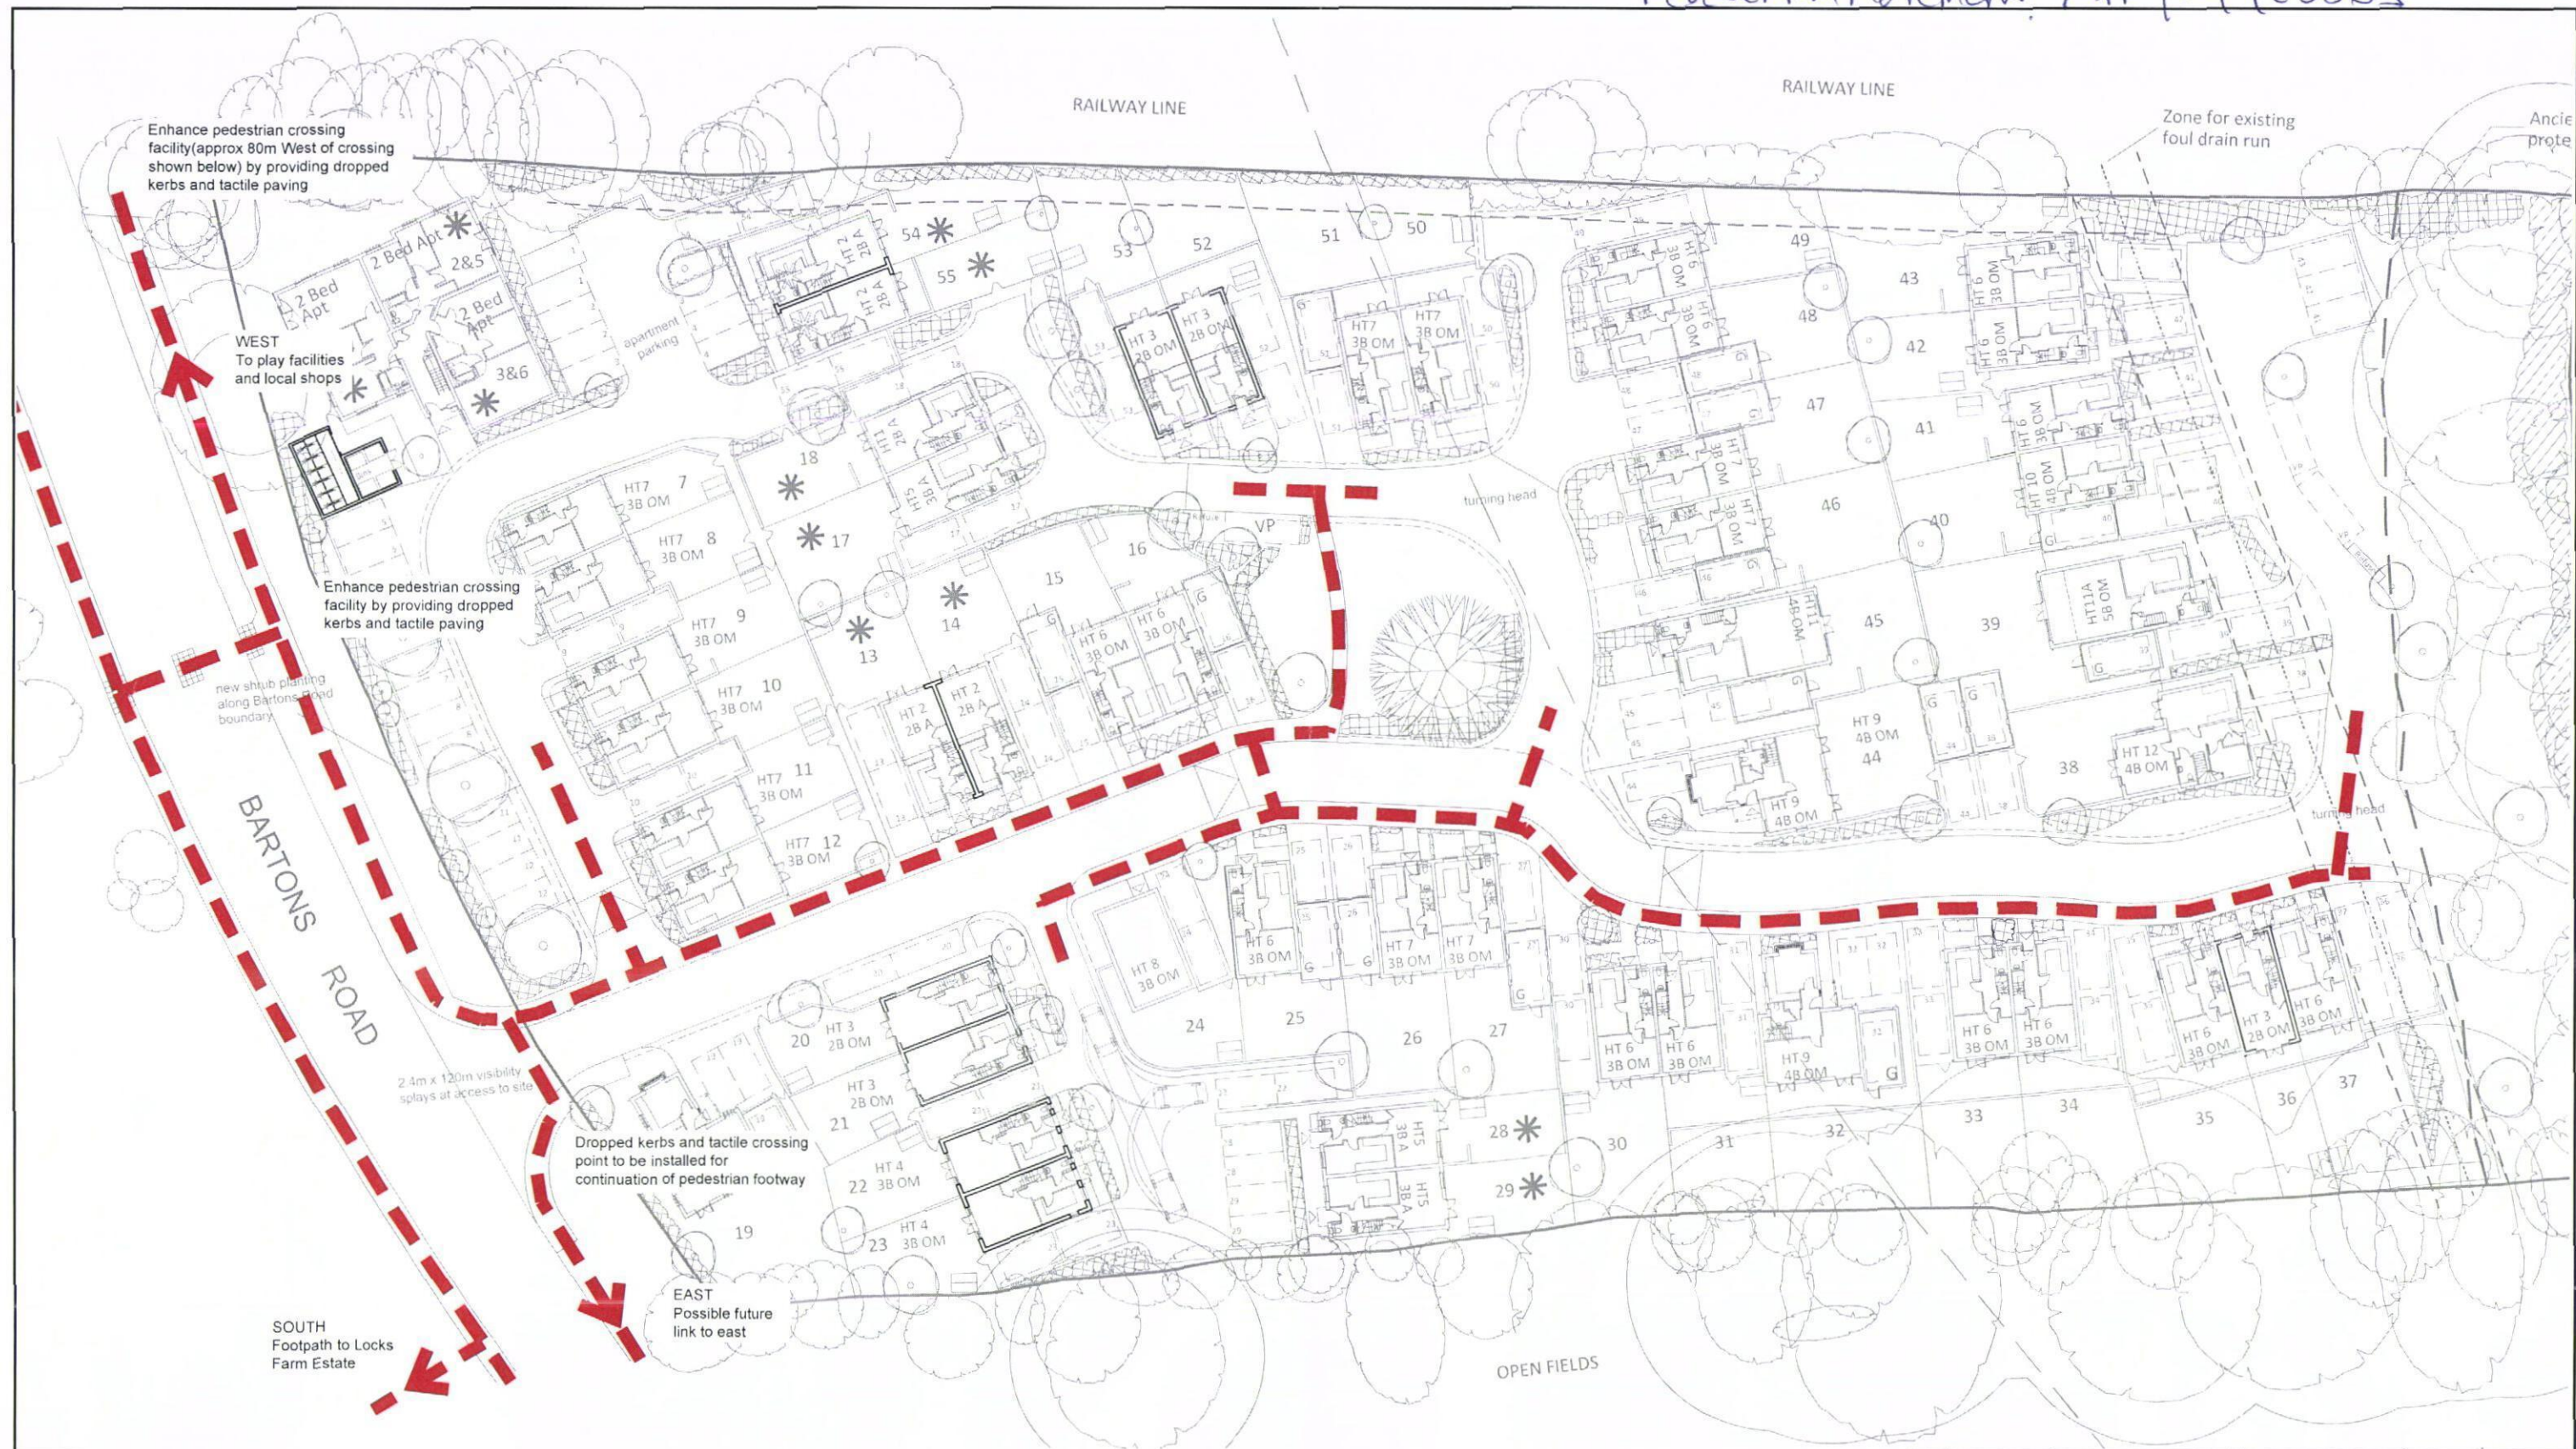

Notes

Please do not scale this drawing

— Pedestrian movements

Provide new section of footway approximately 130m west of site entrance, where existing footway ends for an approx distance of 115m to link back into existing footway. Please refer to plans 4327/001 and 4327/002 for further details.

VERSION	AMENDMENT	JCB	DATE	CHK
A	Internal layout amended			

bellamy roberts Clover House Western Lane Odham Hampshire, RG29 1TU Tel: 01256 703355 Fax: 01256 704934 Email: info@bellamyroberts.co.uk	
CLIENT	Linden Homes
PROJECT	Barton Road, Havant
TITLE	Pedestrian movements within the site development
DRAWN BY	JCB
DESIGN BY	JCB
CHK BY	ITR
DATE	19/11/14
SCALE	1:250 @ A1 1:500 @ A3
DRAWING NO.	4327/004
REV NO.	A