




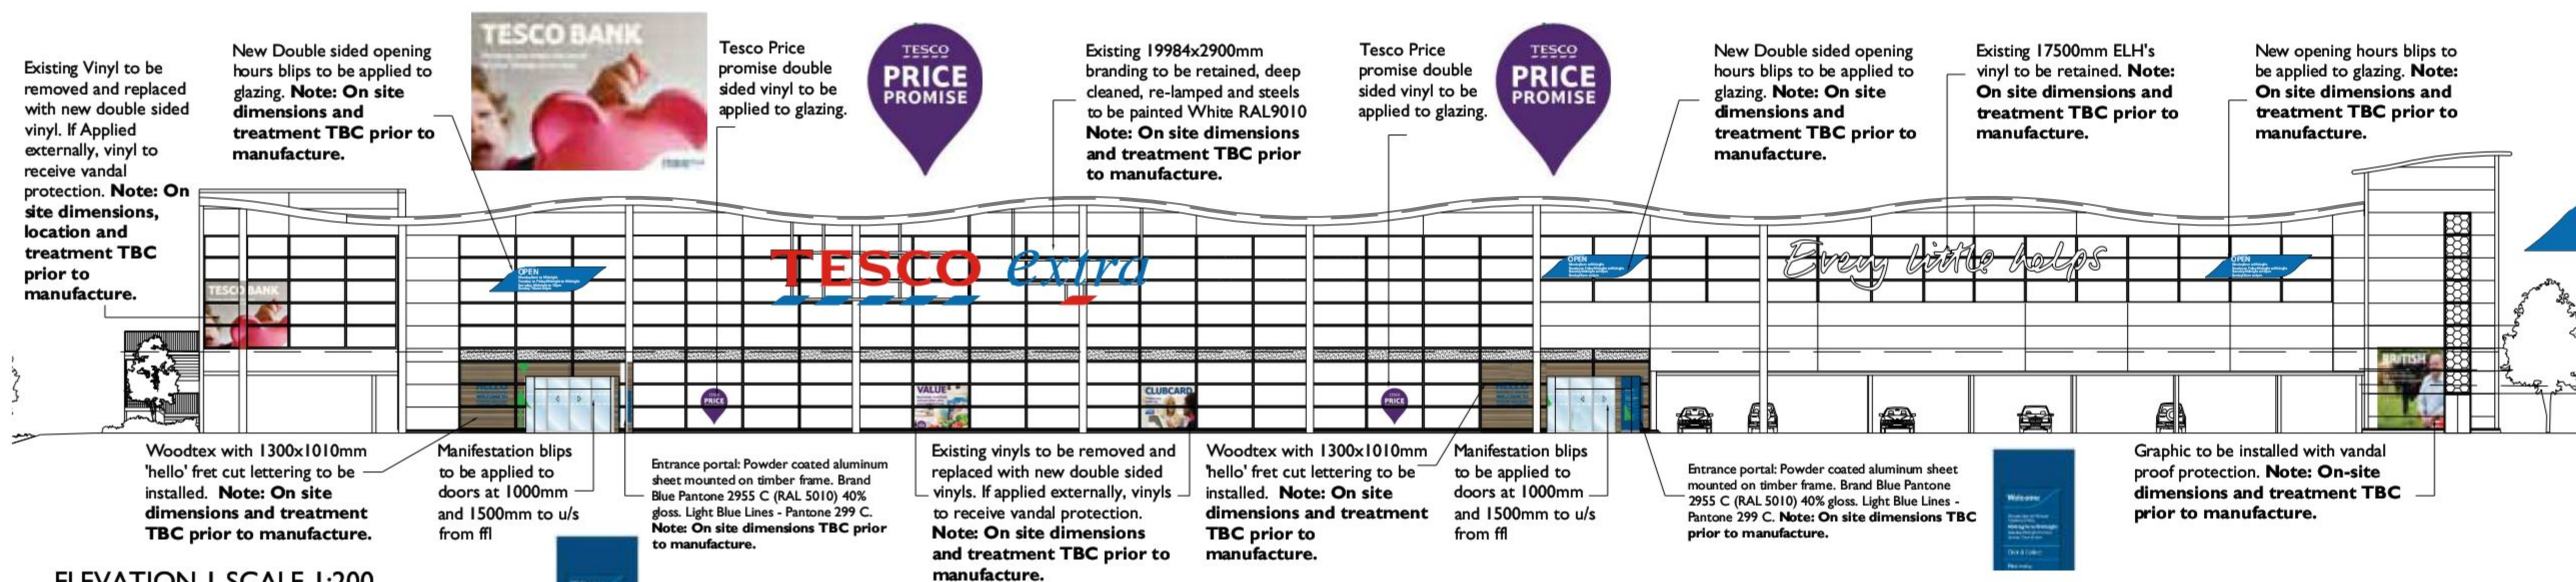


ELEVATION 1 SCALE 1:200

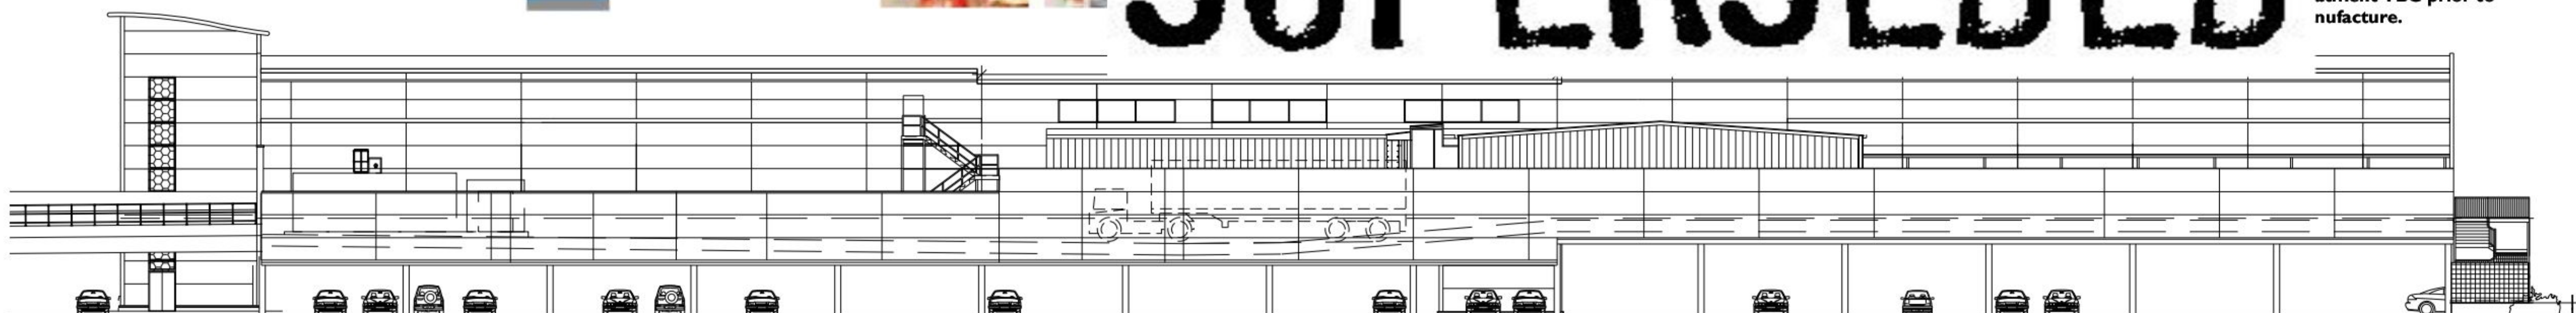

ELEVATION 2 SCALE 1:200

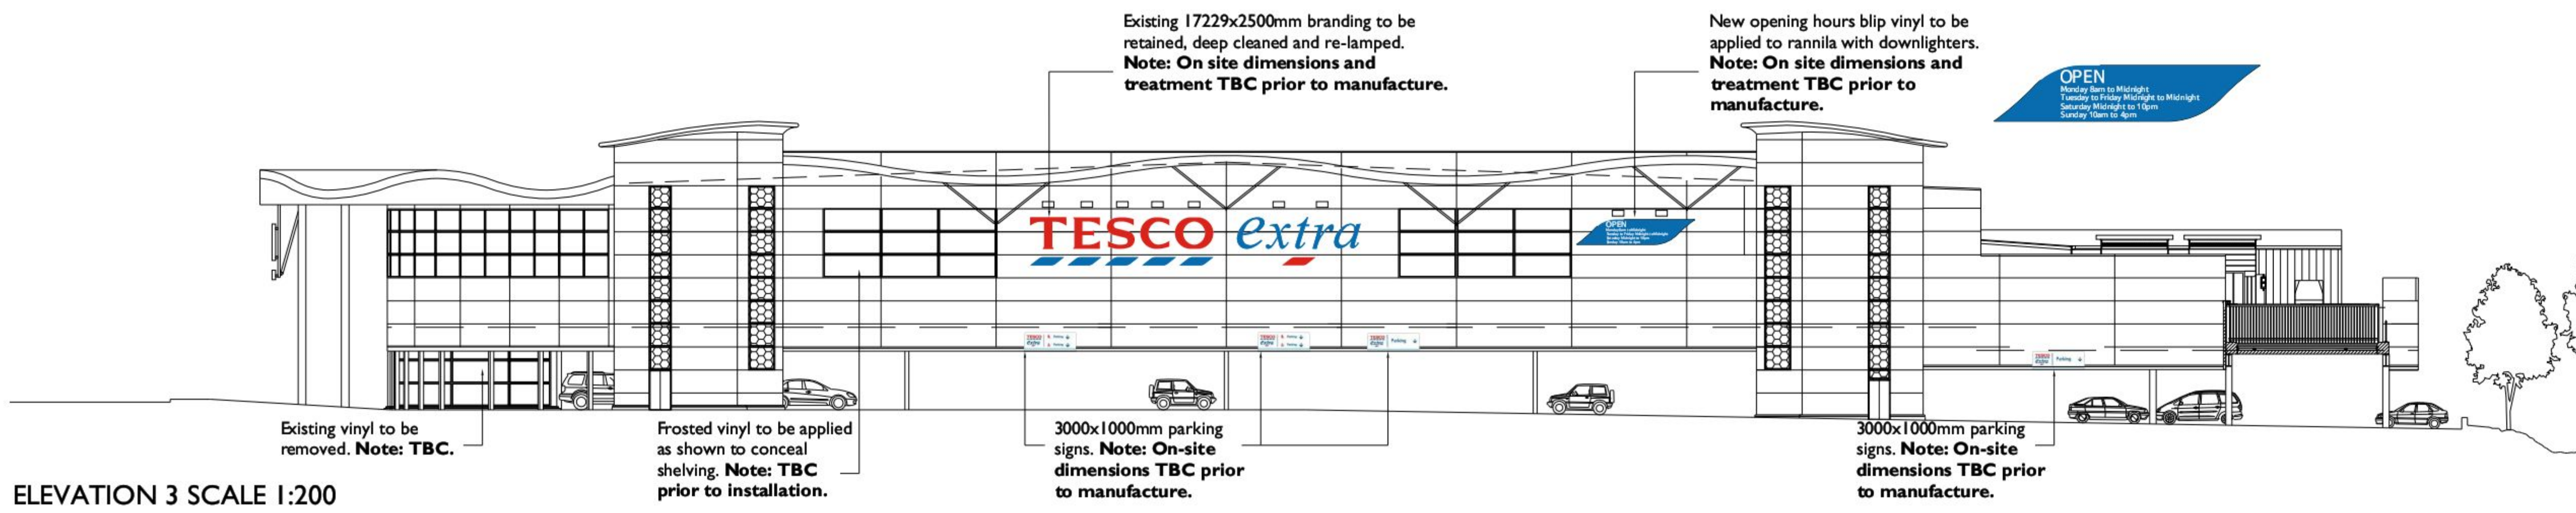

ELEVATION 3 SCALE 1:200

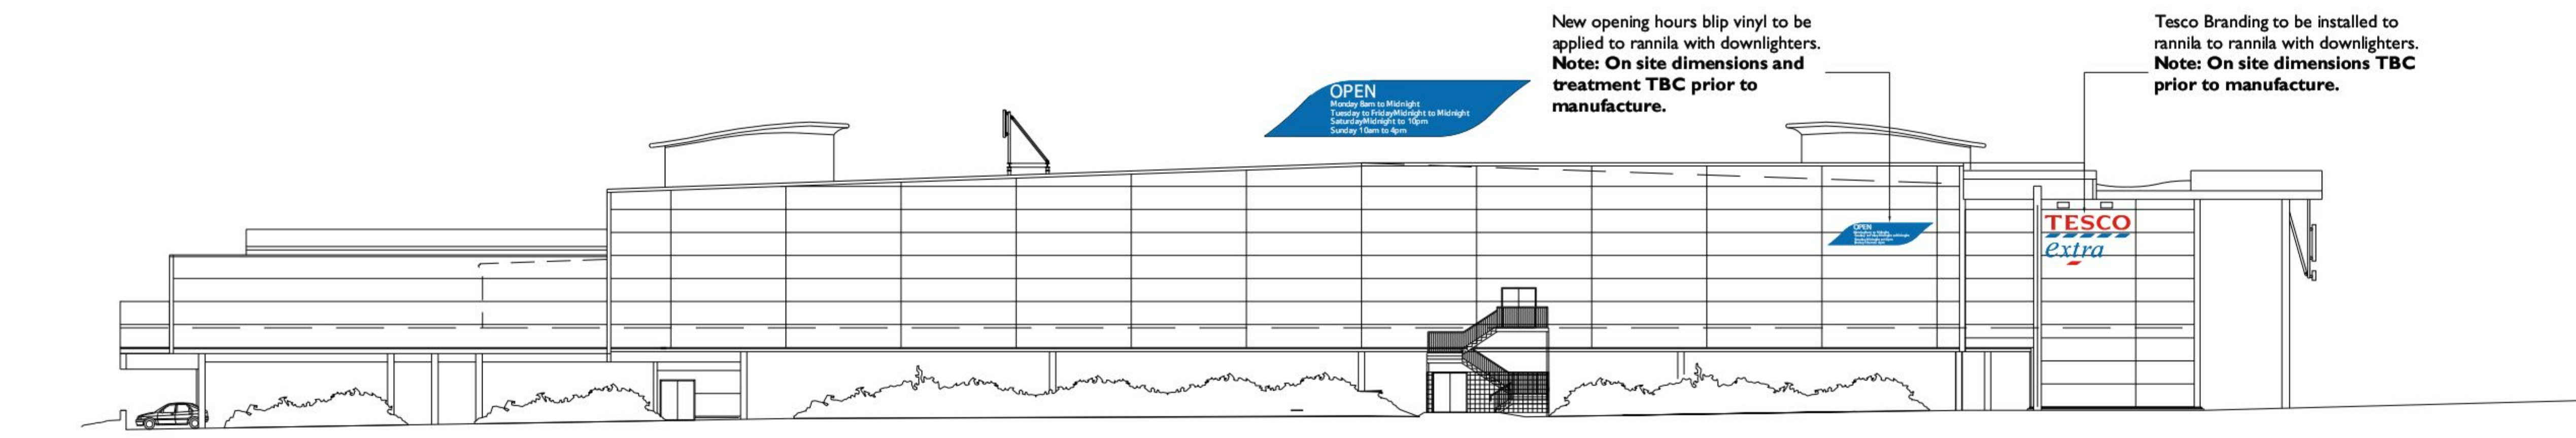

ELEVATION 4 SCALE 1:200

NOTES

This drawing to be read in accordance with the specification/Bills of Materials and related drawings.

No Dimensions to be scaled from this drawing. All stated dimensions to be verified on site and the Architect notified of any discrepancies.

Scale bar 100mm at 1:1

OPEN
Monday 9am to Midnight
Tuesday to Friday Midnight to Midnight
Saturday Midnight to 10pm
Sunday 10am to 4pm

SIGNAGE NOTES:

- SIGNAGE CONTRACTOR TO CONFIRM OPENING TIMES PRIOR TO MANUFACTURE OF SIGNAGE.
- SIGNAGE CONTRACTOR TO OBTAIN ALL DIMENSIONS PRIOR TO MANUFACTURE OF SIGNAGE AND TO ENSURE ALL MULLIONS AND TRANSOMS DO NOT OBSCURE TEXT.
- ALL BRAND SIGNAGE DIMENSIONS TBC PRIOR TO MANUFACTURE.
- ALL ELEVATIONS TO BE DEEP CLEANED WHERE NEEDED.
- ALL FASCIAS, GUTTERING, WINDOW FRAMES, DOORS, COLUMNS, RAILINGS AND CANOPIES TO BE CLEANED AND REPAINTED WHITE TO MATCH RAL 9010 WHERE NEEDED.
- ALL DETAILS AND ELEMENTS TO BE CONSTRUCTED SHOULD COMPLY WITH LATEST REQUIREMENTS OF TESCO DESIGN STANDARDS.
- WHERE THERE APPEARS TO BE A DISCREPANCY BETWEEN THESE DETAILS (INCLUDING STATUTORY REQUIREMENTS) AND DESIGN STANDARDS, THE CONTRACTOR HAS A DUTY TO REPORT THESE DIFFERENCES BACK TO THE ARCHITECT FOR A RESOLUTION PRIOR TO THEIR IMPLEMENTATION.

NOTE:

ALL SIGNAGE IMAGES SHOWN ARE ILLUSTRATIVE ONLY AND NOT TO SCALE. CORRECT SIZES ARE INDICATED BELOW THE ILLUSTRATIONS.

PLANNING ISSUE

Project

**TESCO STORES
SOLENT ROAD
HAVANT**

Title

**SIGNAGE APPLICATION
PROPOSED BUILDING SIGNAGE**

Scale	Date
1:2500 @A1	JUN 2014
Drawn	Checked
GL	SB
Drawing Number	Revision
7295_PL01	-

Saunders Partnership Architects
ARCHITECTURE | URBAN DESIGN | MASTER PLANNING

RIBA

www.saunderspartnership.co.uk T 01707 365300
Welwyn Garden City | Bristol | Manchester | London

SAUNDERS