



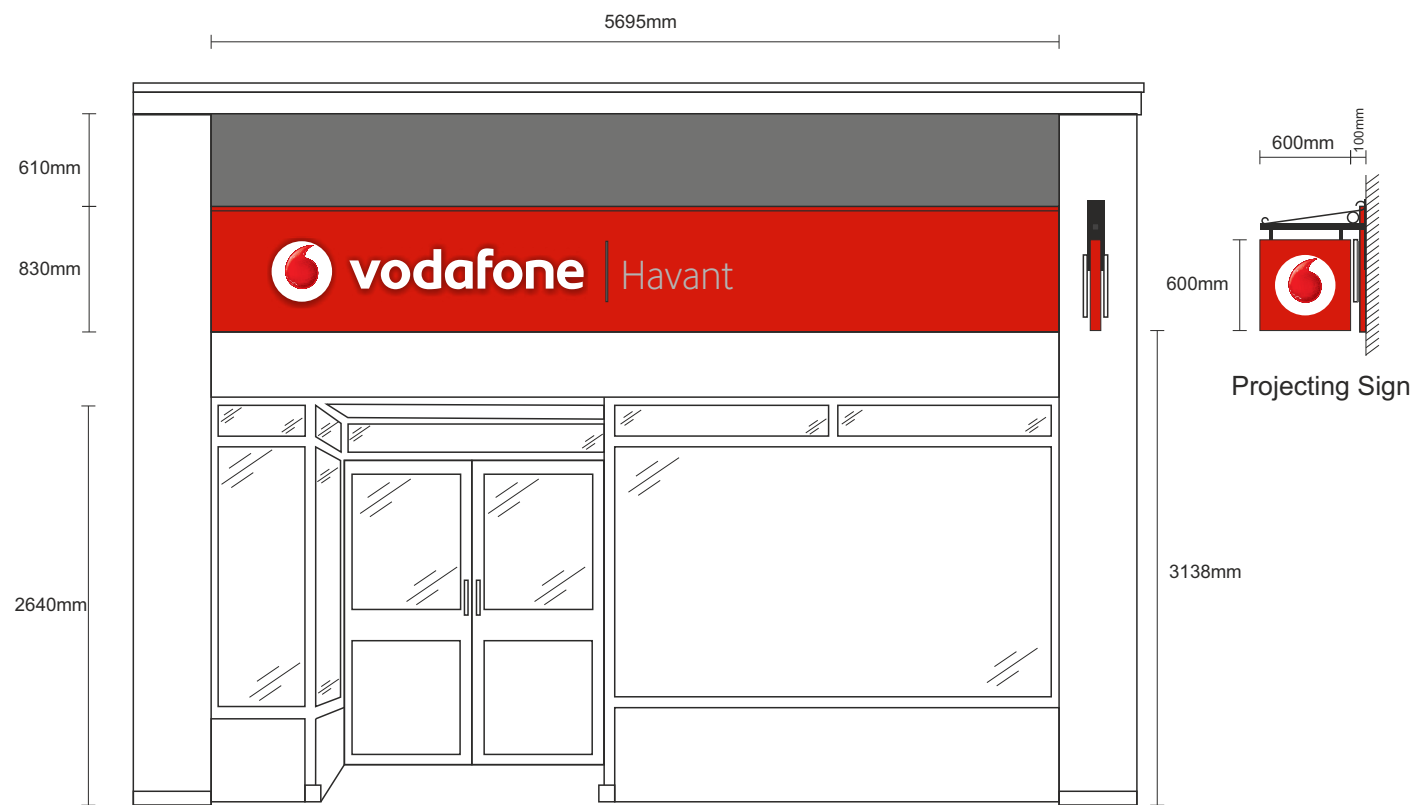

Existing

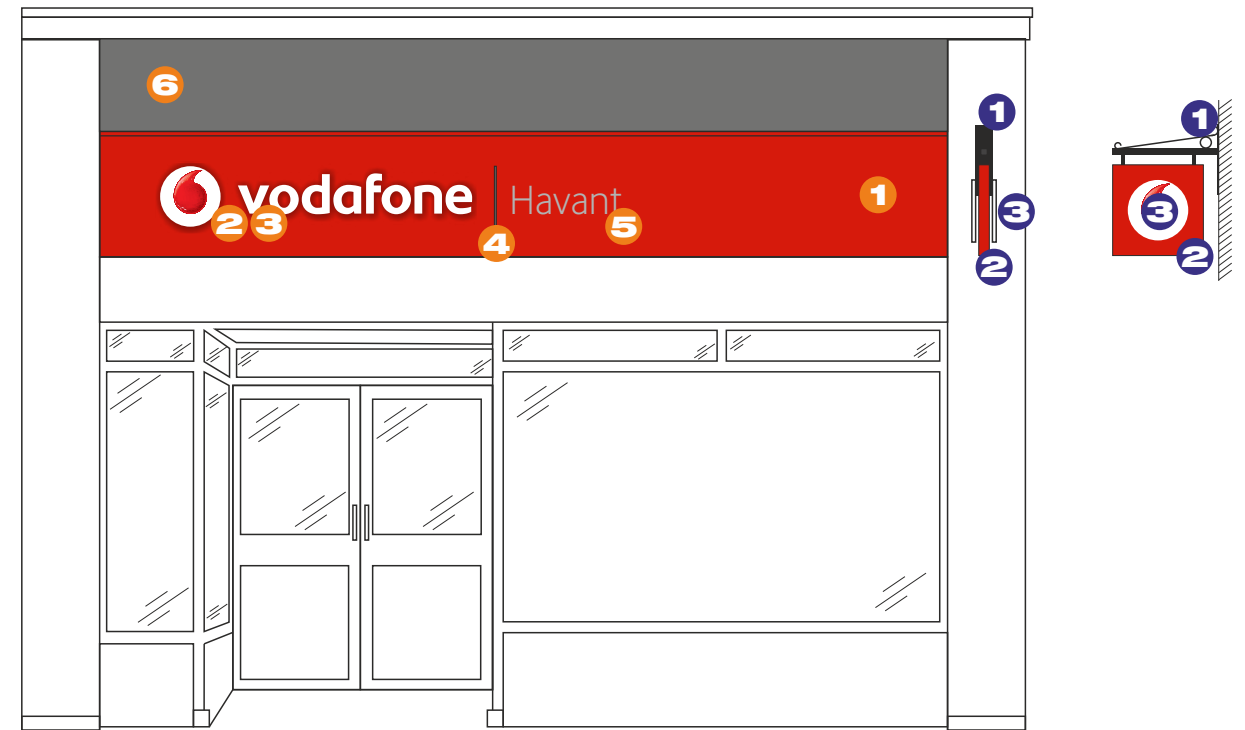

Existing


Fascia signage details

1. New aluminium fascia panel from 2.5mm ali folded face panels finished red Ral 3020 Satin. With 40mm returns and 30mm upstand.
2. 'Vodafone' and logo built up from 20swg Descaled stainless steel with 25mm returns, finished white Ral 9003. Logo further applied with red digitally printed logo.
3. 'Vodafone' and logo fitted to aluminium panel by means of studs and spacers (finished red ral 3020)
4. Dividing line built up from 20swg descaled stainless steel finished to match slate grey Ral 7015
5. Aluminium fascia panel applied with grey vinyl text 'Havant'.
6. Flat cut 2.5mm aluminium infill panel to top of fascia panel finished Silver Ral 9006

Projection sign details


1. New bracket made from 5mm Mild Steel with decorative rolled ends.
2. Projection sign panels made from 2.5mm folded aluminium finished red Ral 3020 Satin.
3. Logo built up from 20swg Descaled stainless steel with 25mm returns, finished white Ral 9003. Logo further applied with red digitally printed logo.

PLEASE SEE ATTACHED PAGES 2-3 OF PDF SHOWING DETAILED SECTIONS OF LETTERS AND ALUMINIUM PANELS

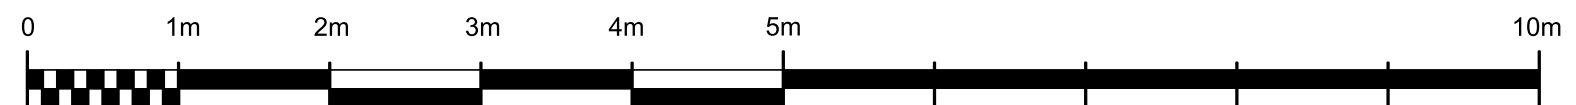

Scale 1:50 @ A3

Project: Vodafone Havant				Job Number/Reference:66966				Revision:			
Signscope		Date:19-01-2015		Drg No:1		Scale: 1:50@A3		Title: Signage		Drawn: M Bayliss	
T : +44 (0)01843 850800 F : +44 (0)01843 853537 E : sales@signscope.com 24 Leigh Road, Haine Industrial Park, Ramsgate, Kent. CT12 5EU.											
All original unpublished material, created by Signscope, contained within this document has been submitted solely for your approval. It is confidential and shall not be shown to any person outside of your organization, nor is it to be reproduced, copied or exhibited in any fashion. Any changes to colours, dimensions, materials or illumination methods does not alter the design. Ownership of the design remains the property of Signscope until such permissions are granted in writing. © Signscope, Note: All printed colours depicted within this document are displayed for graphic presentation only. Final manufacture colours may vary. Always refer to colour swatches for final colour.											

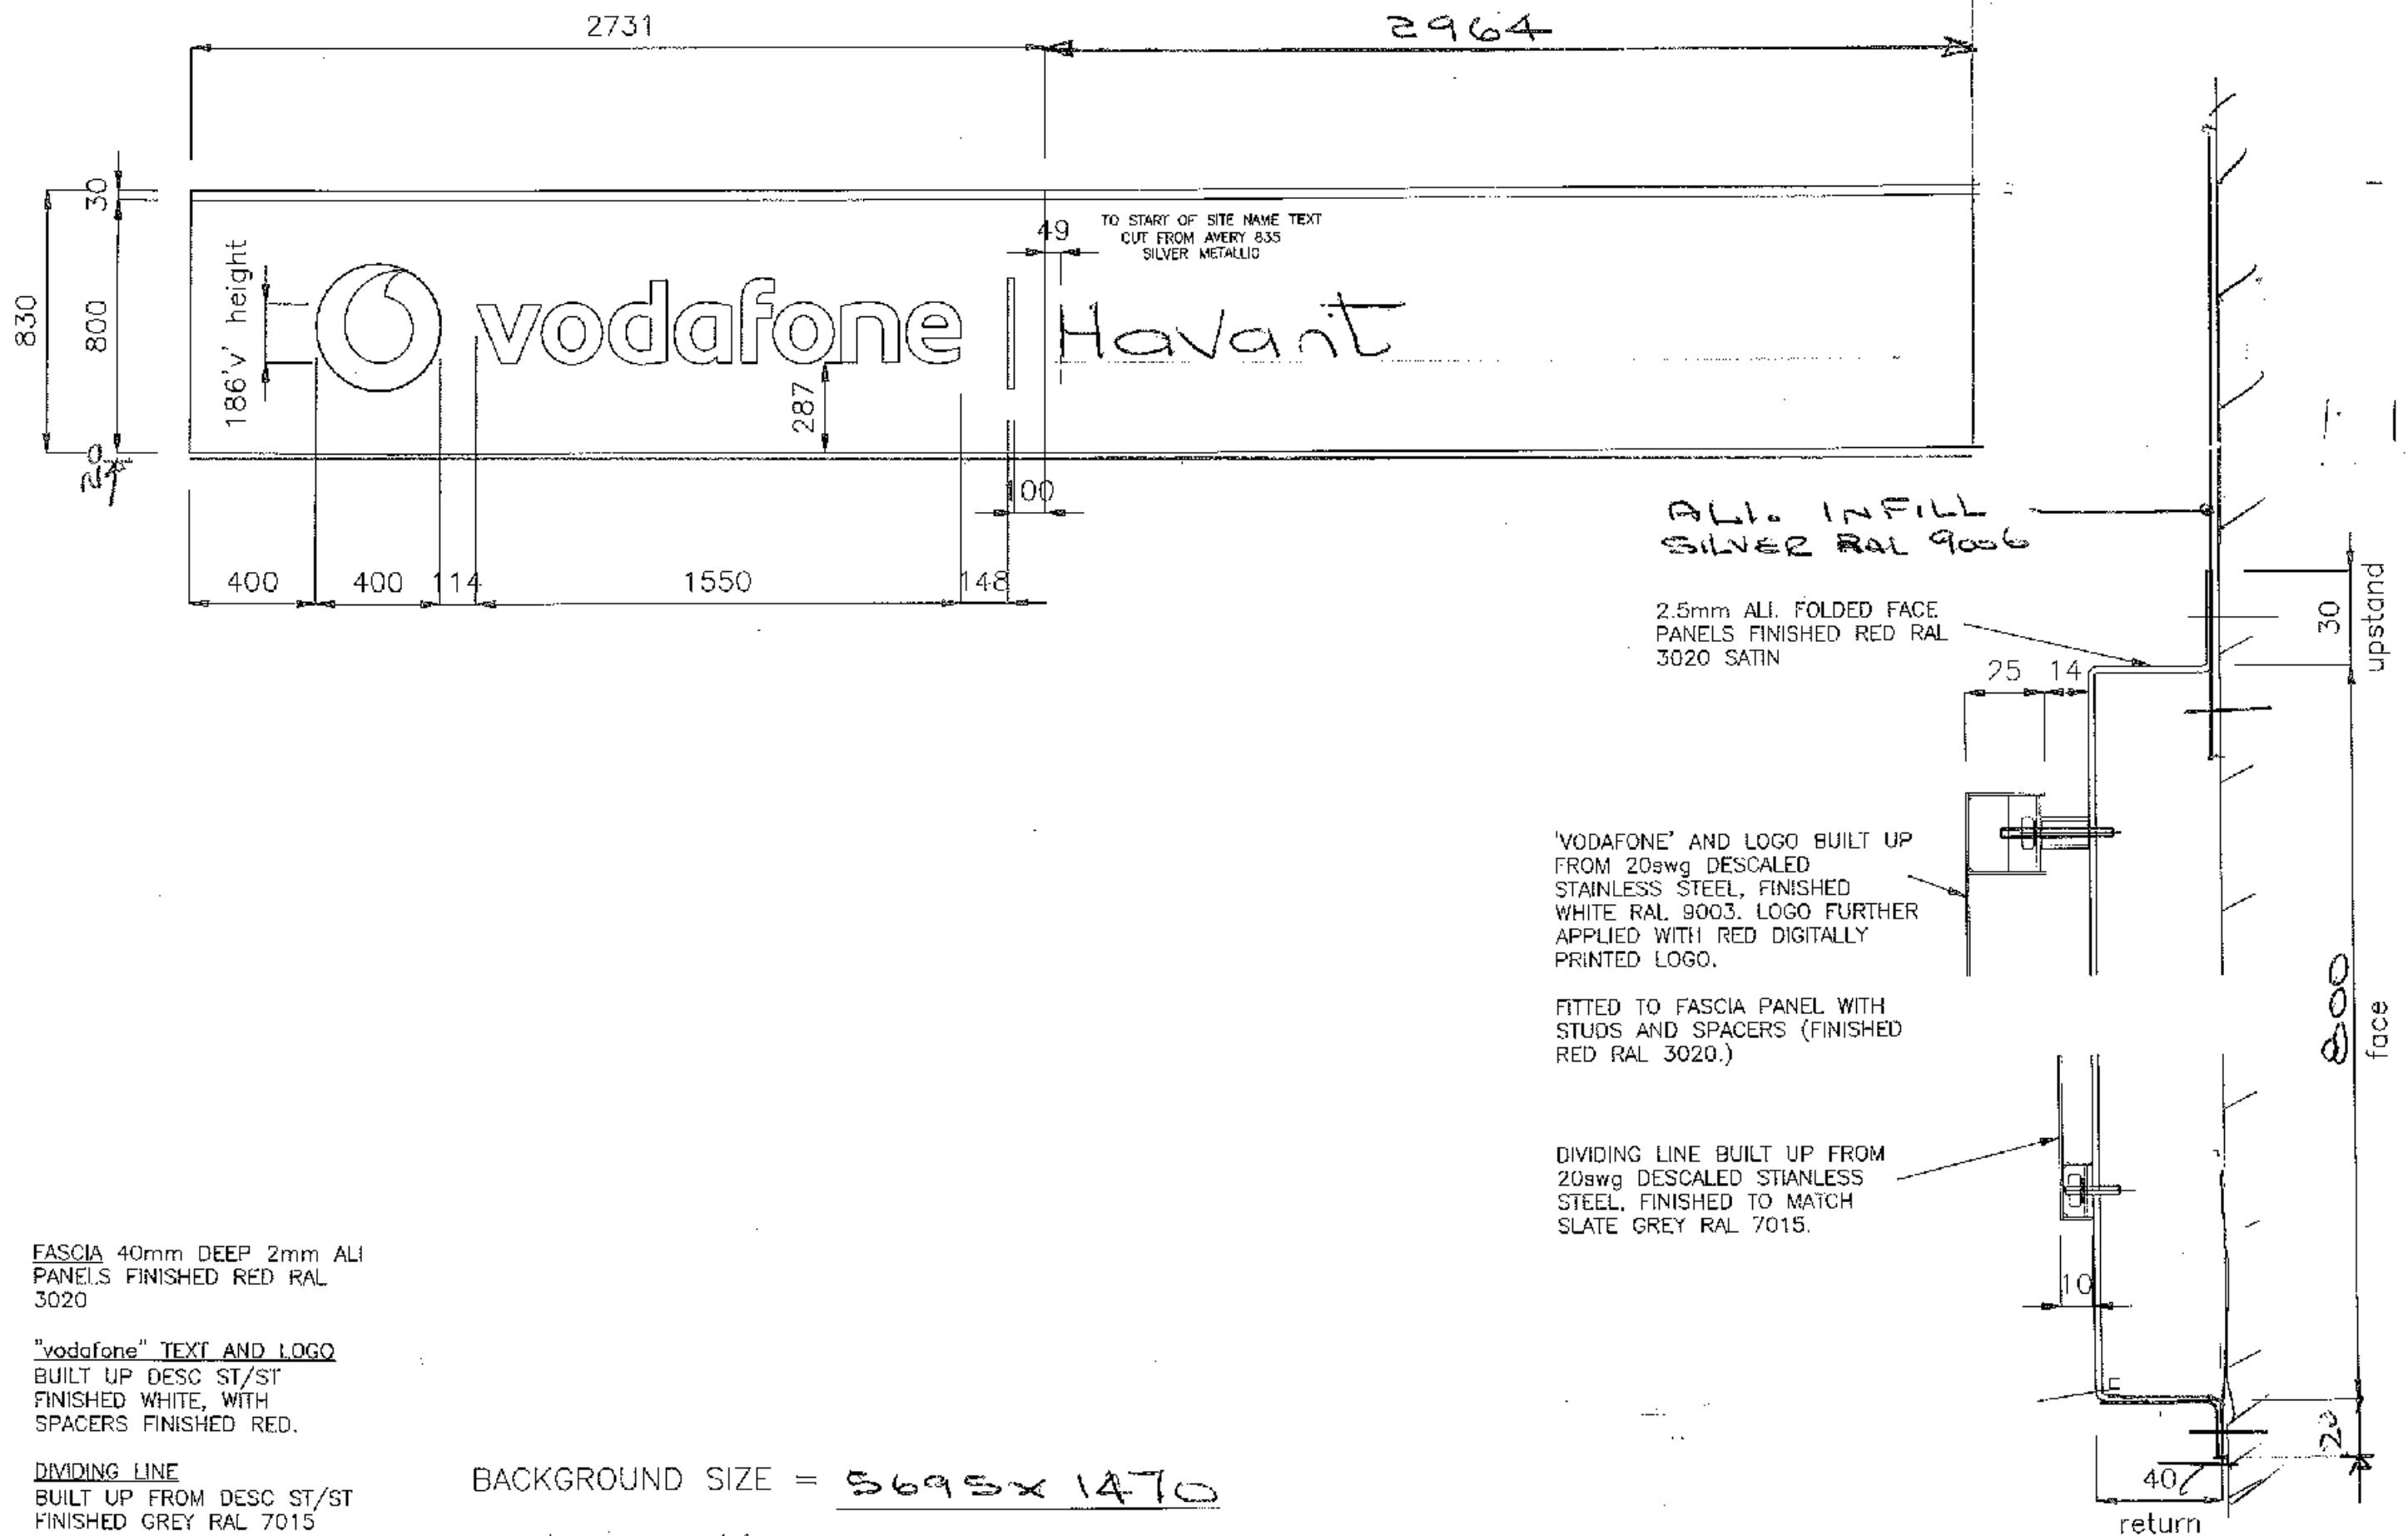

Signscope

24 LEIGH ROAD, HAINE INDUSTRIAL PARK
RAMSGATE, KENT, CT12 5EU.
TEL. 01843 850800 FAX. 01843 853537

COPYRIGHT.
This drawing is the property of SIGNSCOPE LTD
and copyright is reserved by them. The drawing is
issued on condition that it is not copied or
disseminated by or to any unauthorised persons without
the prior consent in writing of SIGNSCOPE LTD.
HEALTH & SAFETY NOTICE.
Before lifting a sign or elements of a sign, assess
the weight & size before attempting to lift.
If you have any doubts, discuss this with your line
manager as there may be a multi-person lift.

No	Date	Amendments
REVISIONS		

Title
Vodafone - HAVANT

Date
08.10.14

Scale @ A3
1:20 1:5

Drawn
Lian

Inspected

Project
400mm logo


CAD Title
Fascia

Dwg No

Job No
66966

Revisions
NONE

ROUTER BOX LTR PX DEB PAINT VINYL SCREEN ASS DESP INST OSC

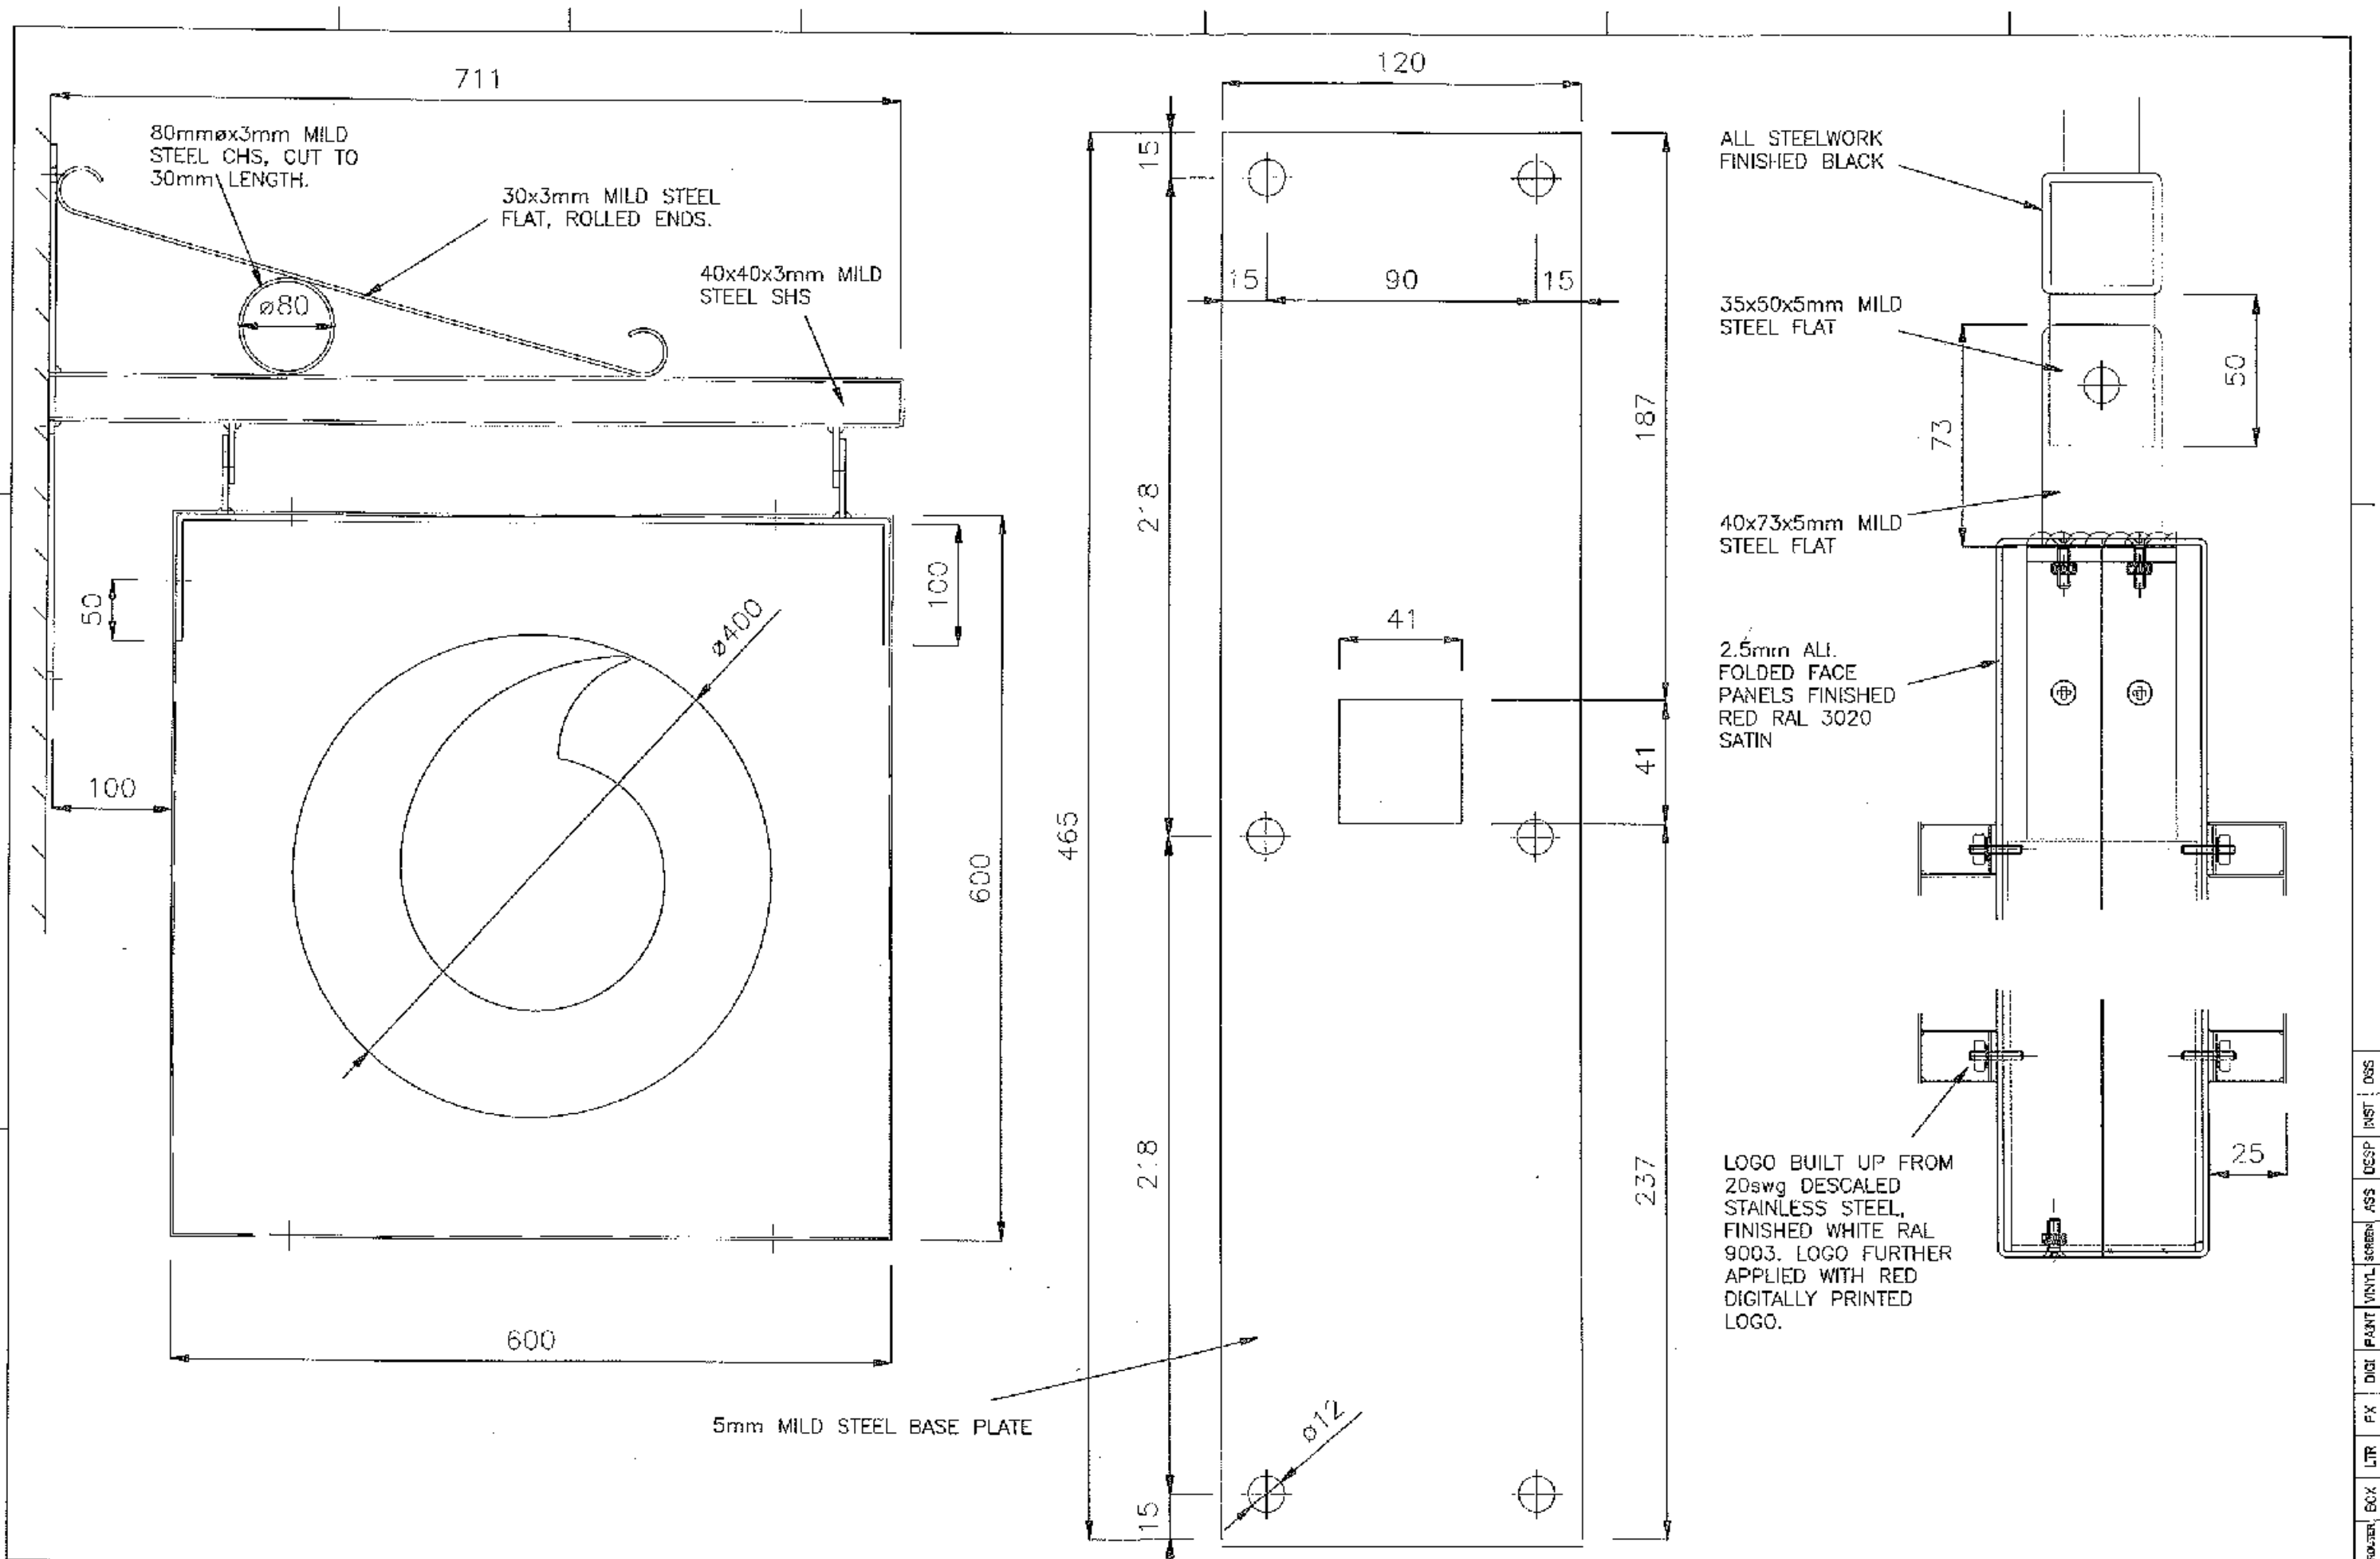

Signscope 24 LEIGH ROAD, HAYNE INDUSTRIAL PARK RAMSGATE, KENT, CT12 5EU. TEL 01843 850800 FAX 01843 853537		COPYRIGHT: This drawing is the property of SIGNSCOPE LTD and copyright is reserved by them. The drawing is issued on condition that it is not copied or disclosed by or to any unauthorised persons without the prior consent in writing of SIGNSCOPE LTD. HEALTH & SAFETY NOTICE: Before lifting a sign or elements of a sign, assess the weight & size before attempting to lift. If you have any doubts, discuss this with your site manager as there may be a multi-person lift.			NoDateAmendments REVISIONS			Title Vodafone - HAVANT DateScale @ A31:5 1:2DrawnSPWInspected			Project 400mm logo ds proj CAD TitleProj		Job No 66966 Dwg No Revisions NONE	
--	--	--	--	--	--	--	--	---	--	--	---	--	---	--

DGS
 INST
 DCS
 ASS
 SCREEN
 VINYL
 PAINT
 DIGI
 FX
 LTR
 BOX
 FOLDER