


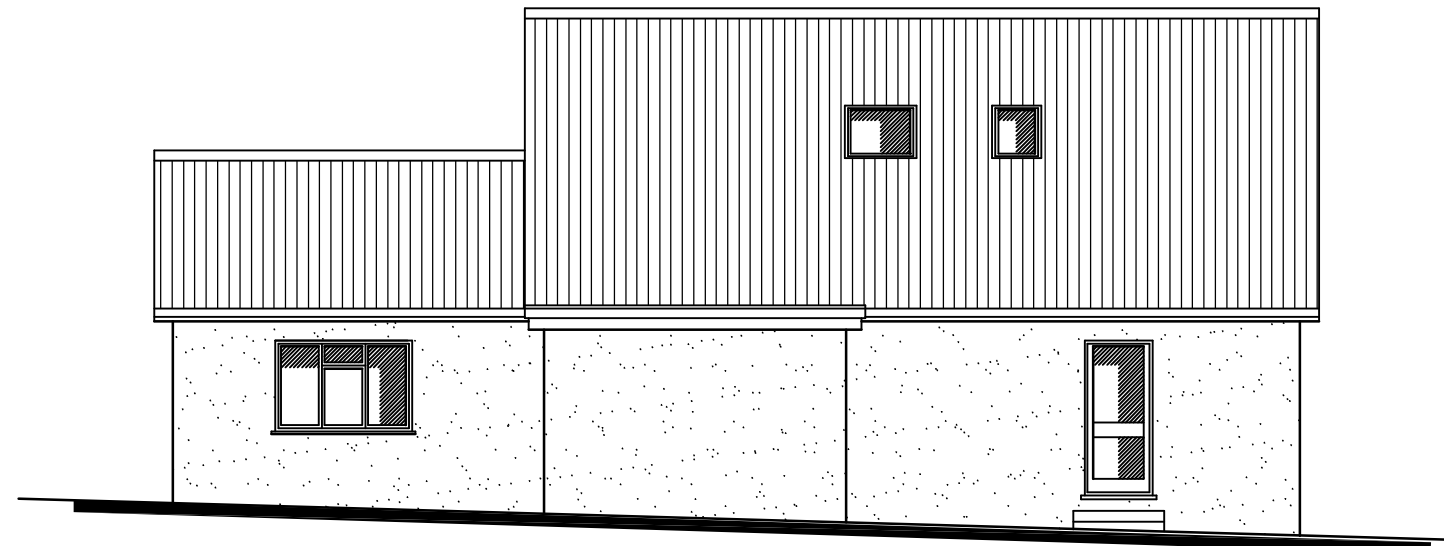


EXISTING SOUTH—WEST



EXISTING SOUTH—EAST



PROPOSED SOUTH—WEST

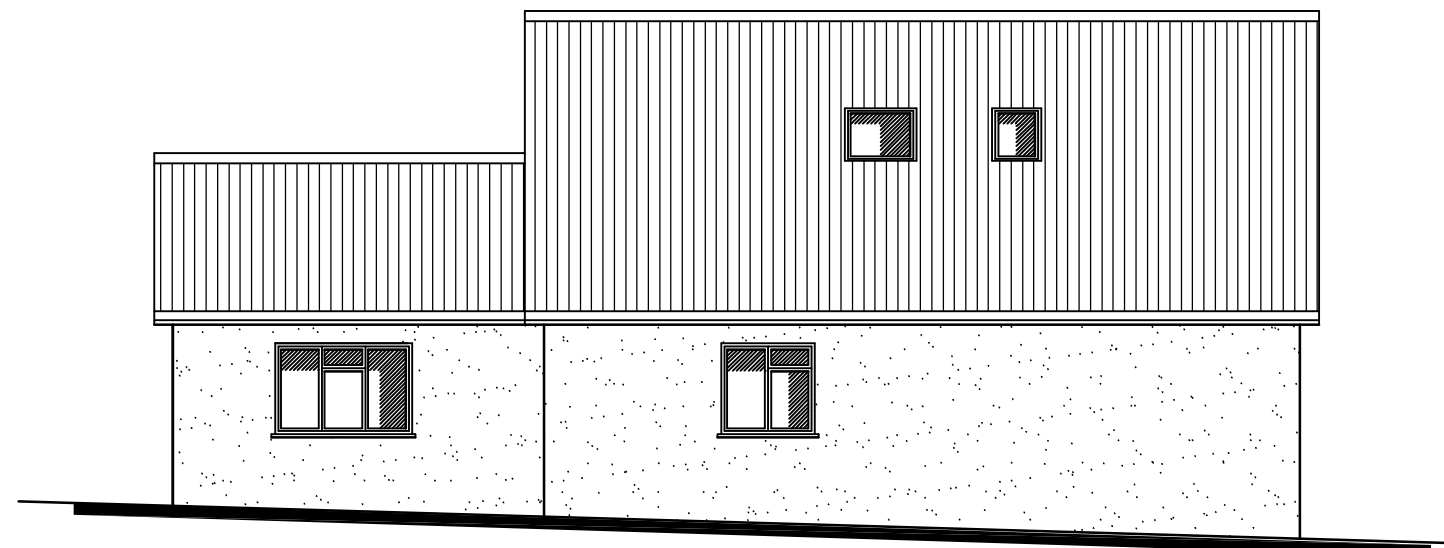

PROPOSED SOUTH—EAST

16 Latchmore Forest Grove
Cowplain
P08 8XG

NO. 16 — EXISTING & PROPOSED ELEVATIONS

Revisions

- A. JHL revisions. 05/11/14
- B.
- C.

Martin Critchley
Chartered Architect
7 North Street
Havant, Hampshire, PO9 1PW
023 92 474 919
critchleyarchitect@hotmail.com

Scale A3 =1:100
Drawn ELR
Date 01/08/14

metres

10

20

30

0356—432^A