


HAVANT BOROUGH COUNCIL
21 NOV 2014
RECEIVED

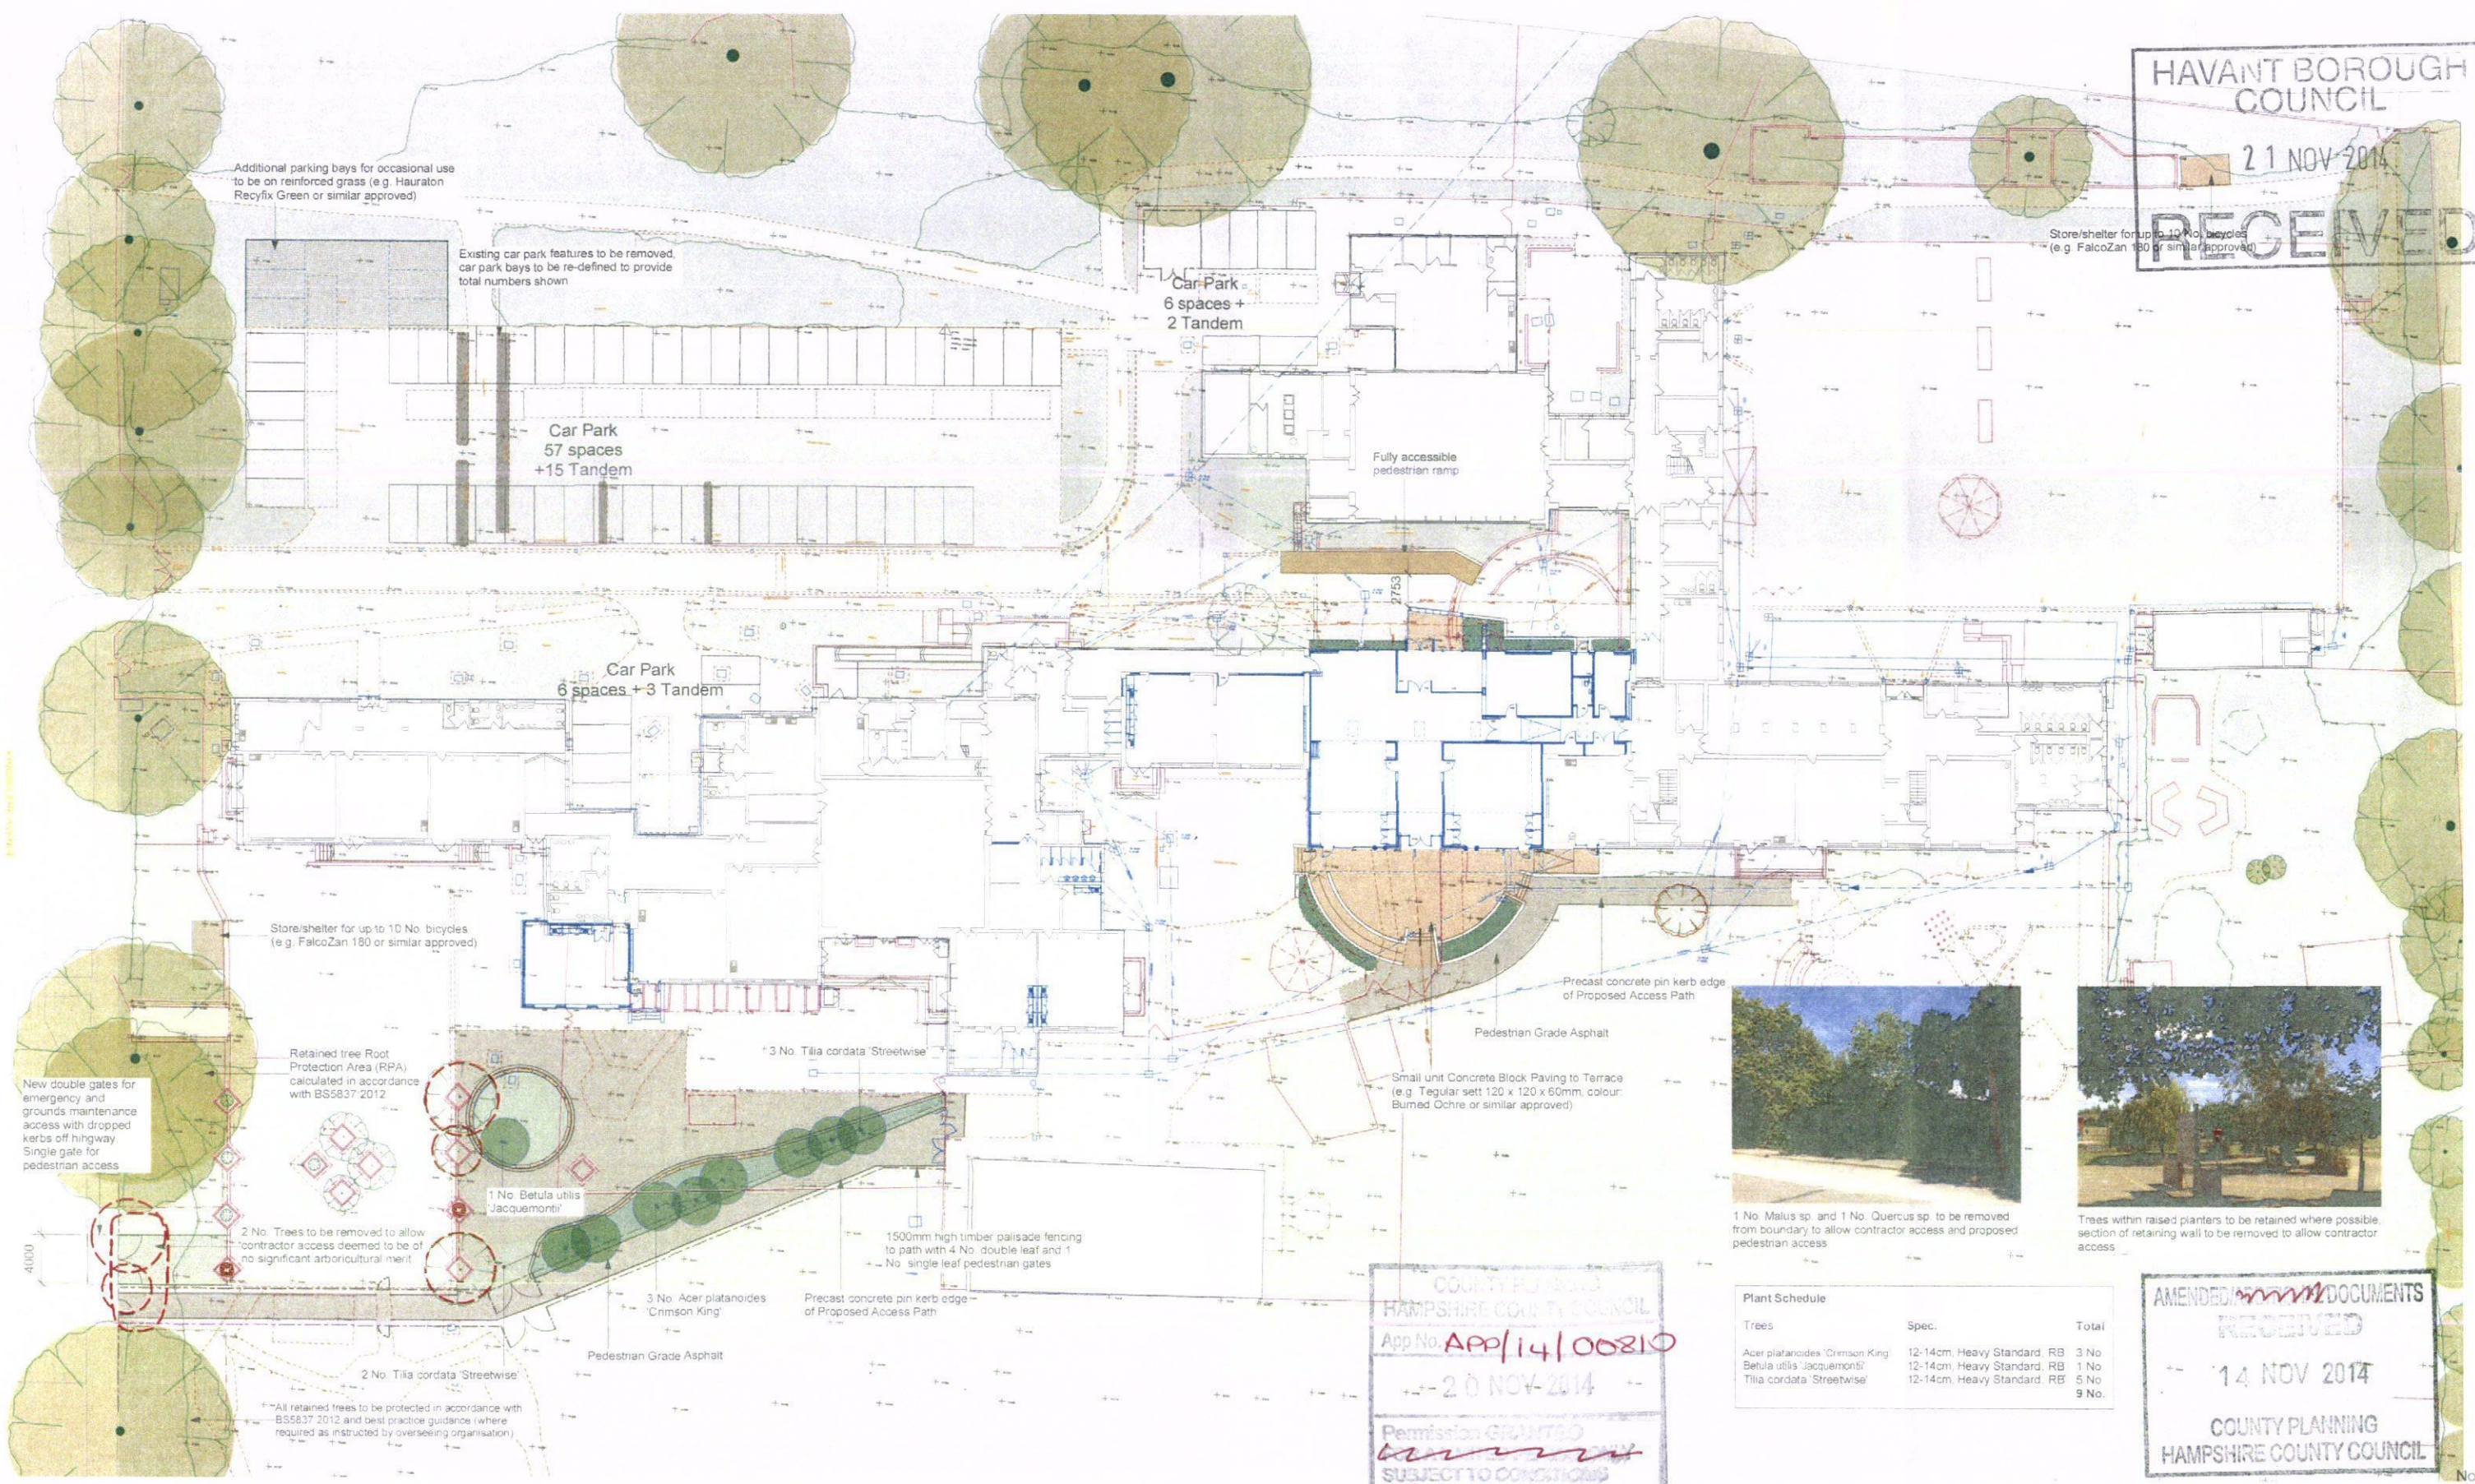

COUNTY PLANNING
HAMPSHIRE COUNTY COUNCIL
App No. APP/14/00810
20 NOV 2014
Permission GRANTED
SUBJECT TO CONDITIONS

Plant Schedule			
Trees	Spec.		Total
Acer platanoides 'Crimson King'	12-14cm Heavy Standard, RB		3 No.
Betula utilis 'Jacquemonti'	12-14cm Heavy Standard, RB		1 No.
Tilia cordata 'Streetwise'	12-14cm Heavy Standard, RB		5 No.
			9 No.

AMENDED DOCUMENTS
RECEIVED
14 NOV 2014
COUNTY PLANNING
HAMPSHIRE COUNTY COUNCIL

- Key
- Proposed Hardworks
- Existing Footway and Hard Play Surfacing Retained
 - Pedestrian Grade Asphalt
 - Trees and shrubs to be removed
- Proposed Softworks
- Small unit Concrete Block Paving to Terrace (e.g. Tegular sett 120 x 120 x 60mm, colour: Burned Ochre or similar approved)
 - Synthetic Grass (TigerTurf Finesse or Equal Approved) Surfacing for Soft Play
 - Existing Site Features to be Removed
- Existing Grass Retained
- Existing Trees to be Retained
 - Existing Trees to be Removed for Arboricultural Management / Development Purposes
- Proposed Trees (12-14cm, heavy standard, rootballed / double staked)
- Fencing
- 1500mm high timber palisade fencing to path with 4 No. double leaf and 1 No. single leaf pedestrian gates
 - 2000mm high galvanized tube and welded mesh infill panels installed and maintained in accordance to BS5837:2012 (where required as instructed by overseeing organisation)

Note
Total number of car parking spaces provided is 84 (including 2 No. accessible bays and 13 doubled parked)



rev	description	date	by
1	Planning	28.07.14	GL
A	Additional tandem parking and emergency access shown	07.11.14	MR

Hampshire
County Council

PROJECT
Riders Infant and Junior School
2FE - 3FE Expansion

SCALE
1:250@ A1
1:500@ A3

DATE
03.07.14

DRAWN
GL

CHKD
MR

SHEET CONTENTS
Proposed Site Works
Landscape Proposals

DRAWING NO.
P10292 - L - 701

REVISION
A

PLANNING