

38 PARK ROAD, PURBROOK, PO7 5ES

PROPOSED 2-STORY SIDE EXTENSION


Scale: 1/50, 1/100

DATE AUG 14

HAVANT BOROUGH
COUNCIL

11 NOV 2014

RECEIVED

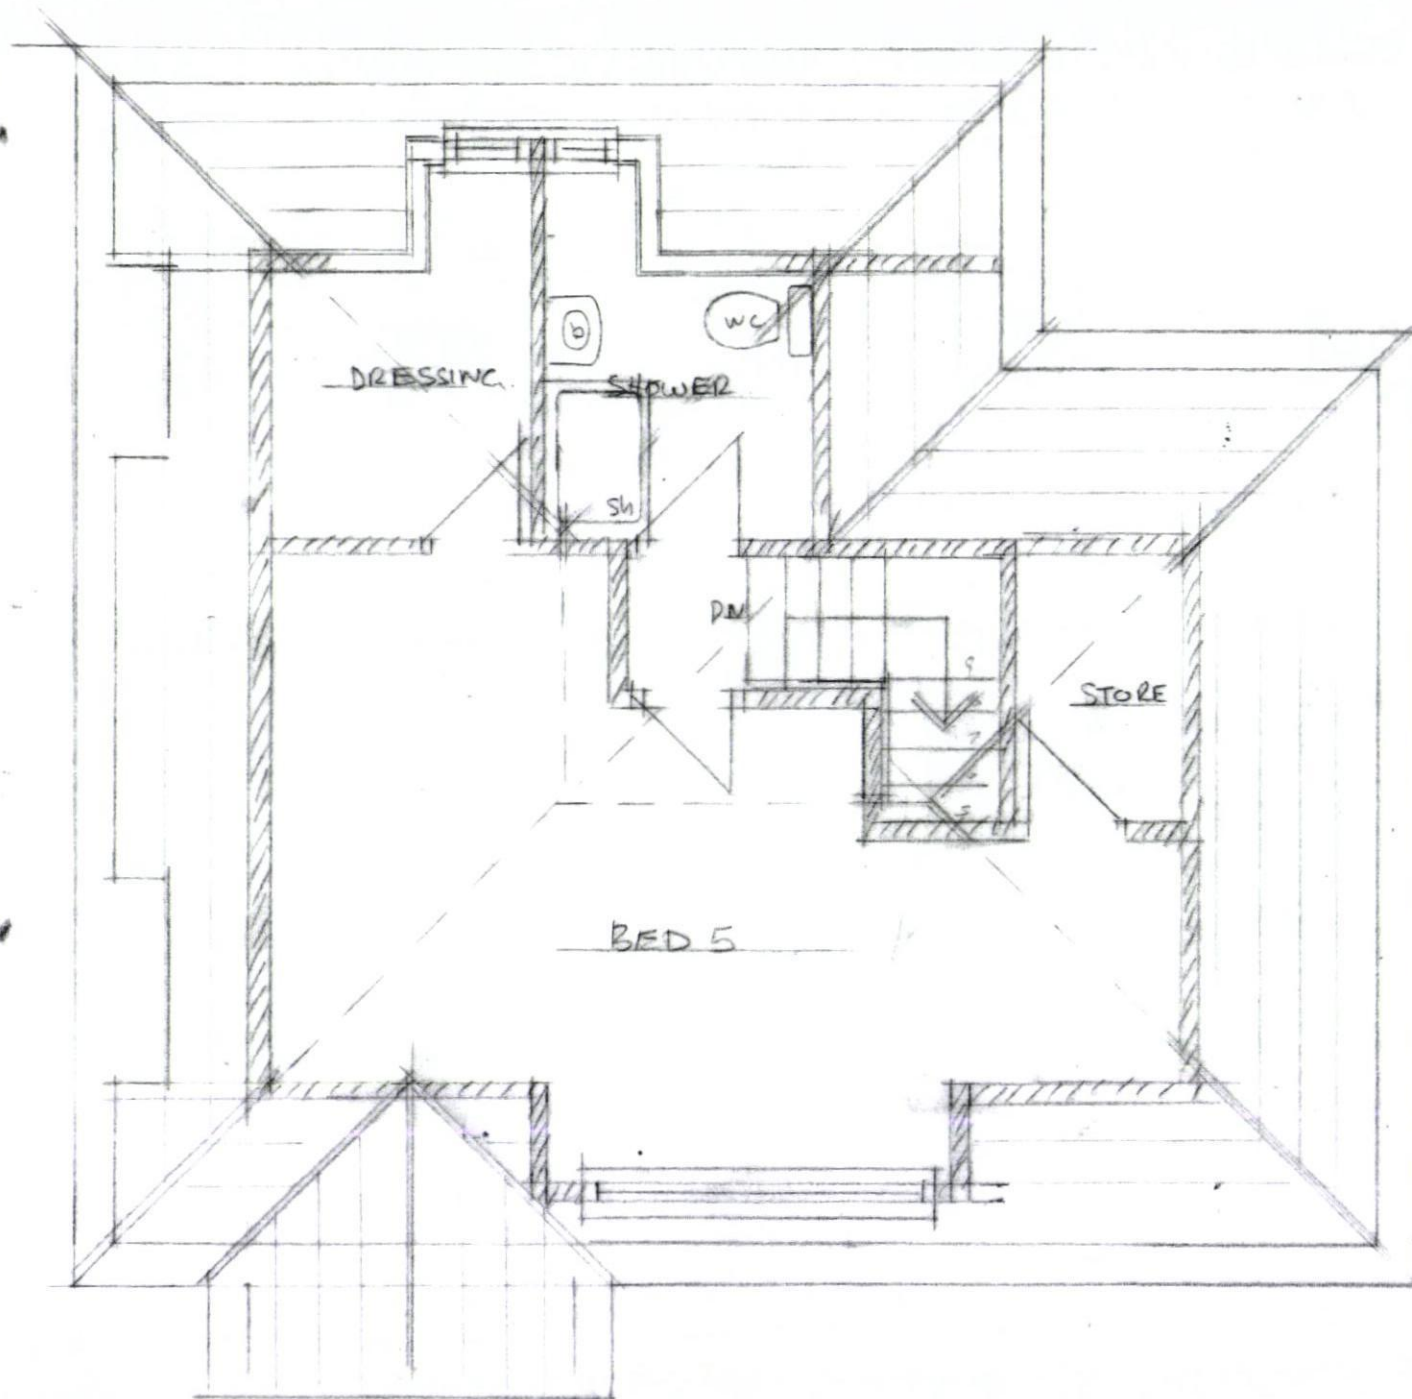


SECOND FLOOR PLAN.



FRONT ELEVATION

REAR ELEVATION

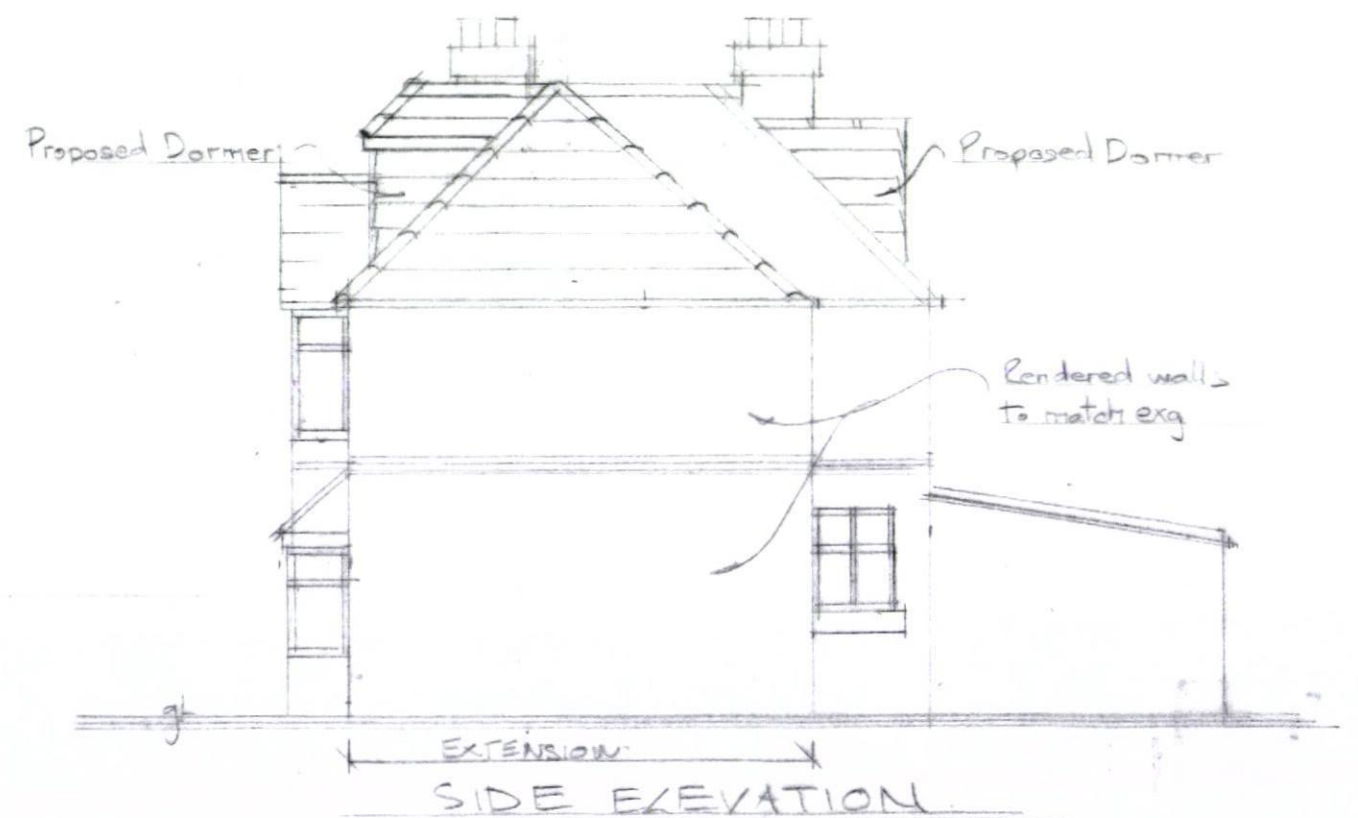

SIDE ELEVATION