



SUPERSEDED

HAVANT BOROUGH COUNCIL  
DEVELOPMENT CONTROL  
06 OCT 2014  
RECEIVED


PROPOSED  
GROUND FLOOR PLAN

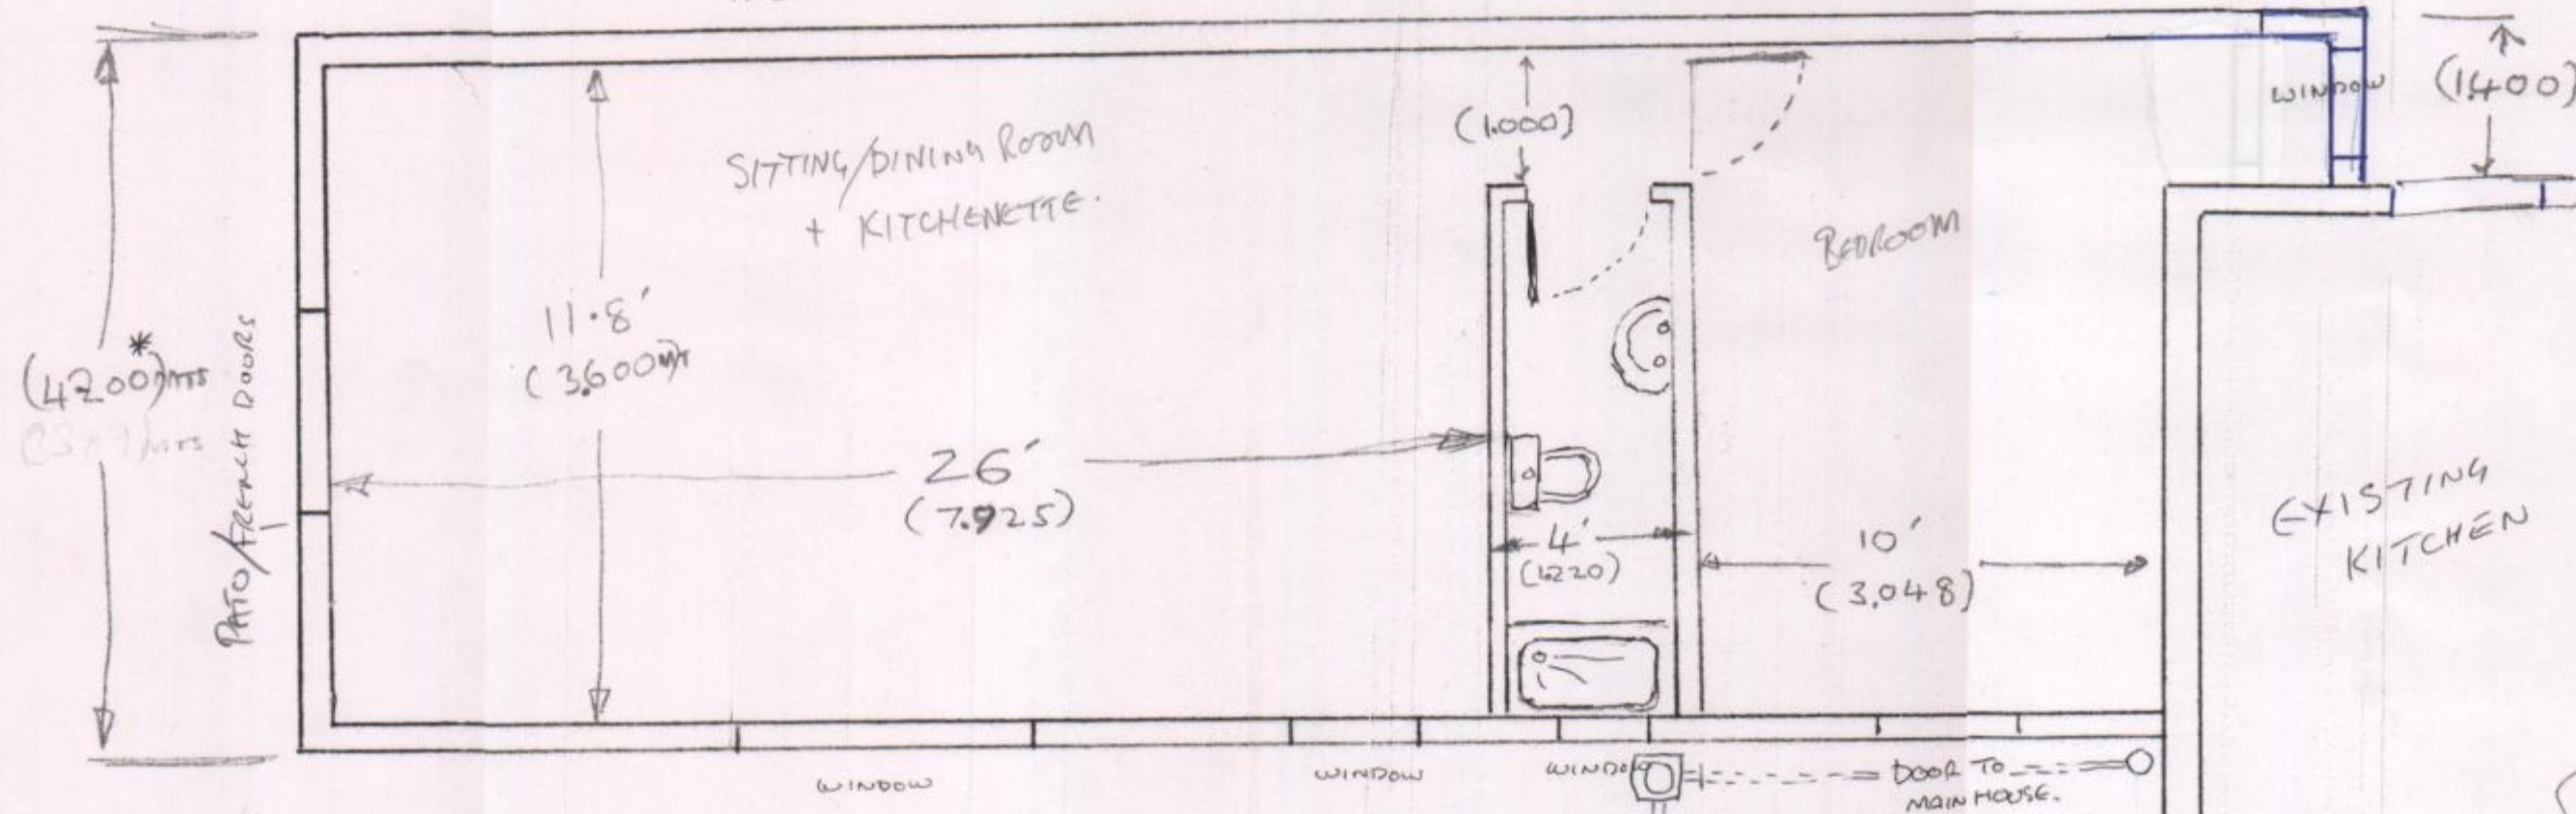

MR & MRS D. TYLER  
25 BEECHWOOD AVE  
PROPOSED ANNEXE  
FULL PLANNING  
APPLICATION BY  
R.F. PAYNE  
16 PROCMURCH RD  
COWPAIN POBBEZ  
PRE APPLICATION THURS 25 SEPT

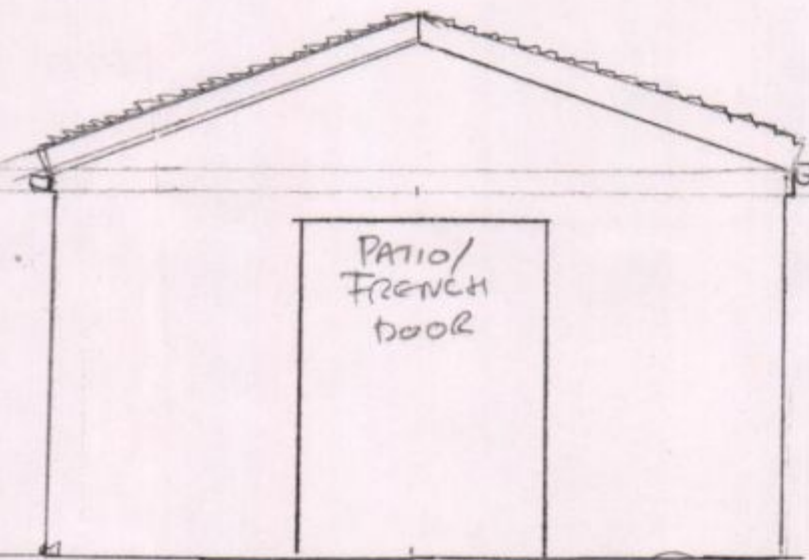

42 x 32 ft  
= 1344 \*

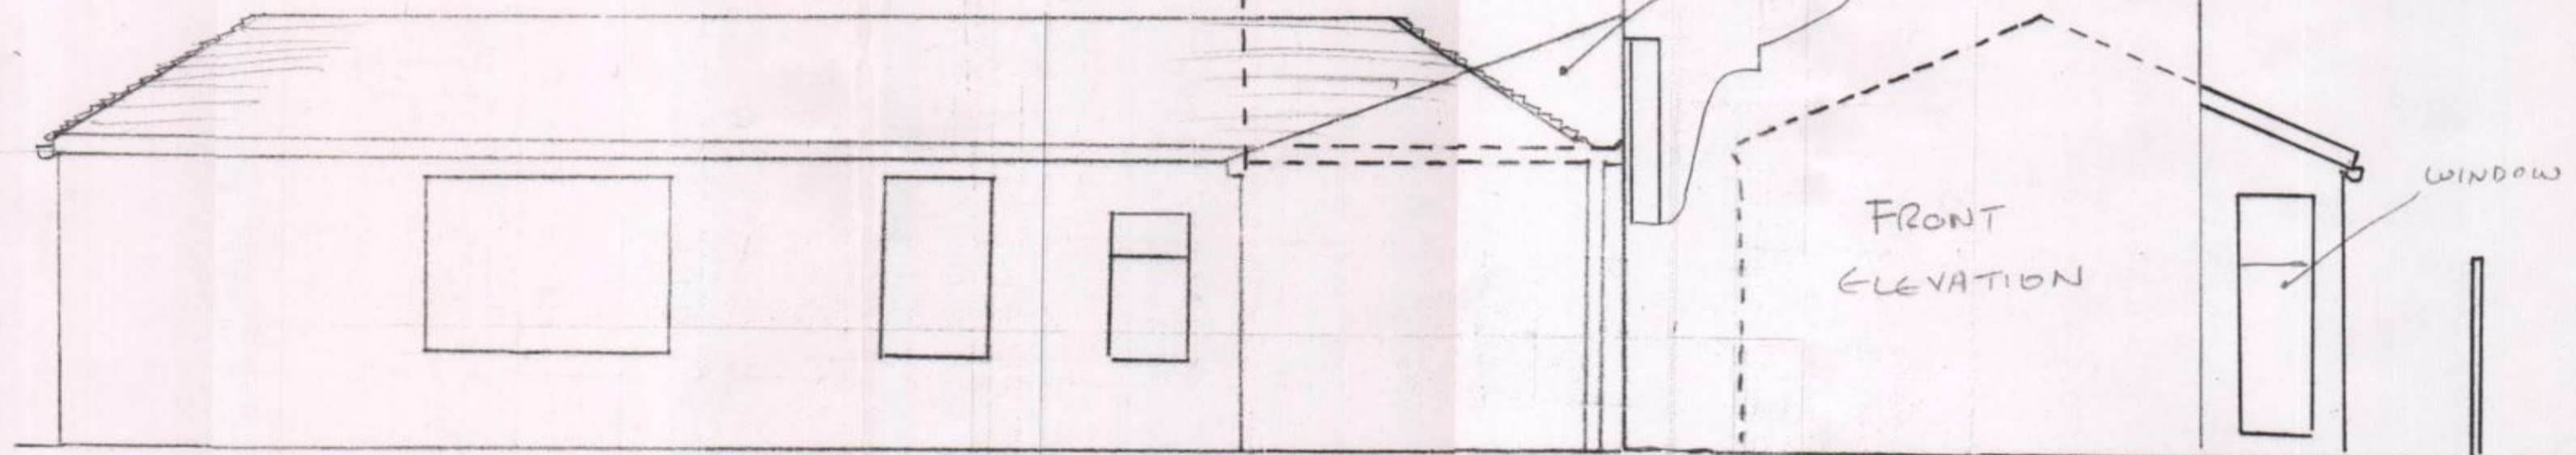

(41'5"\*)

12.48m

12.48m