
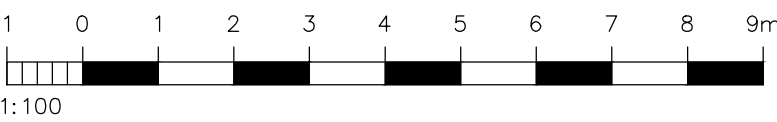
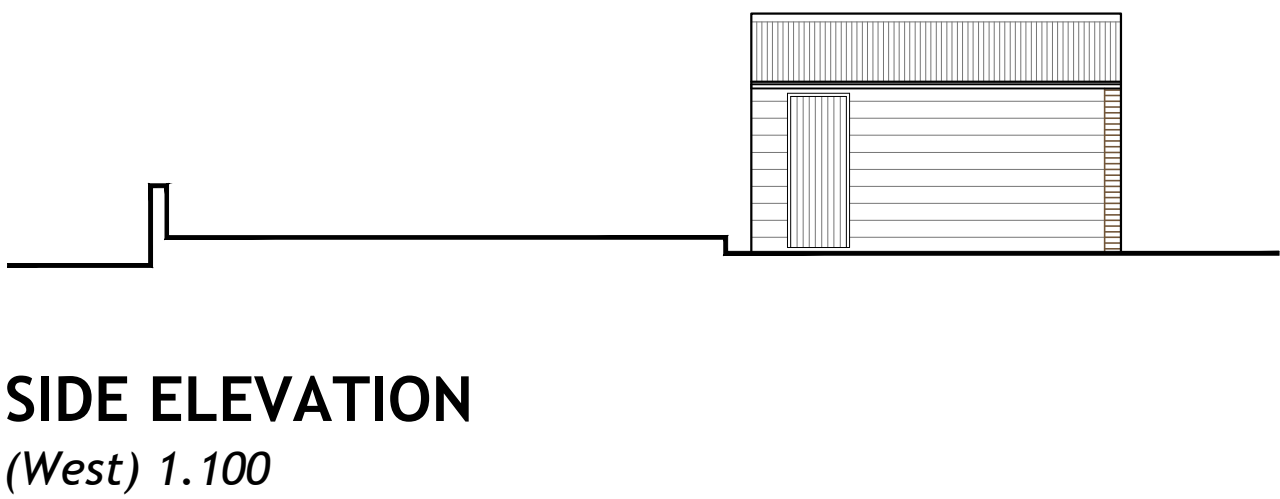






7 AVONDALE ROAD, WATERLOOVILLE

- Garage

Existing

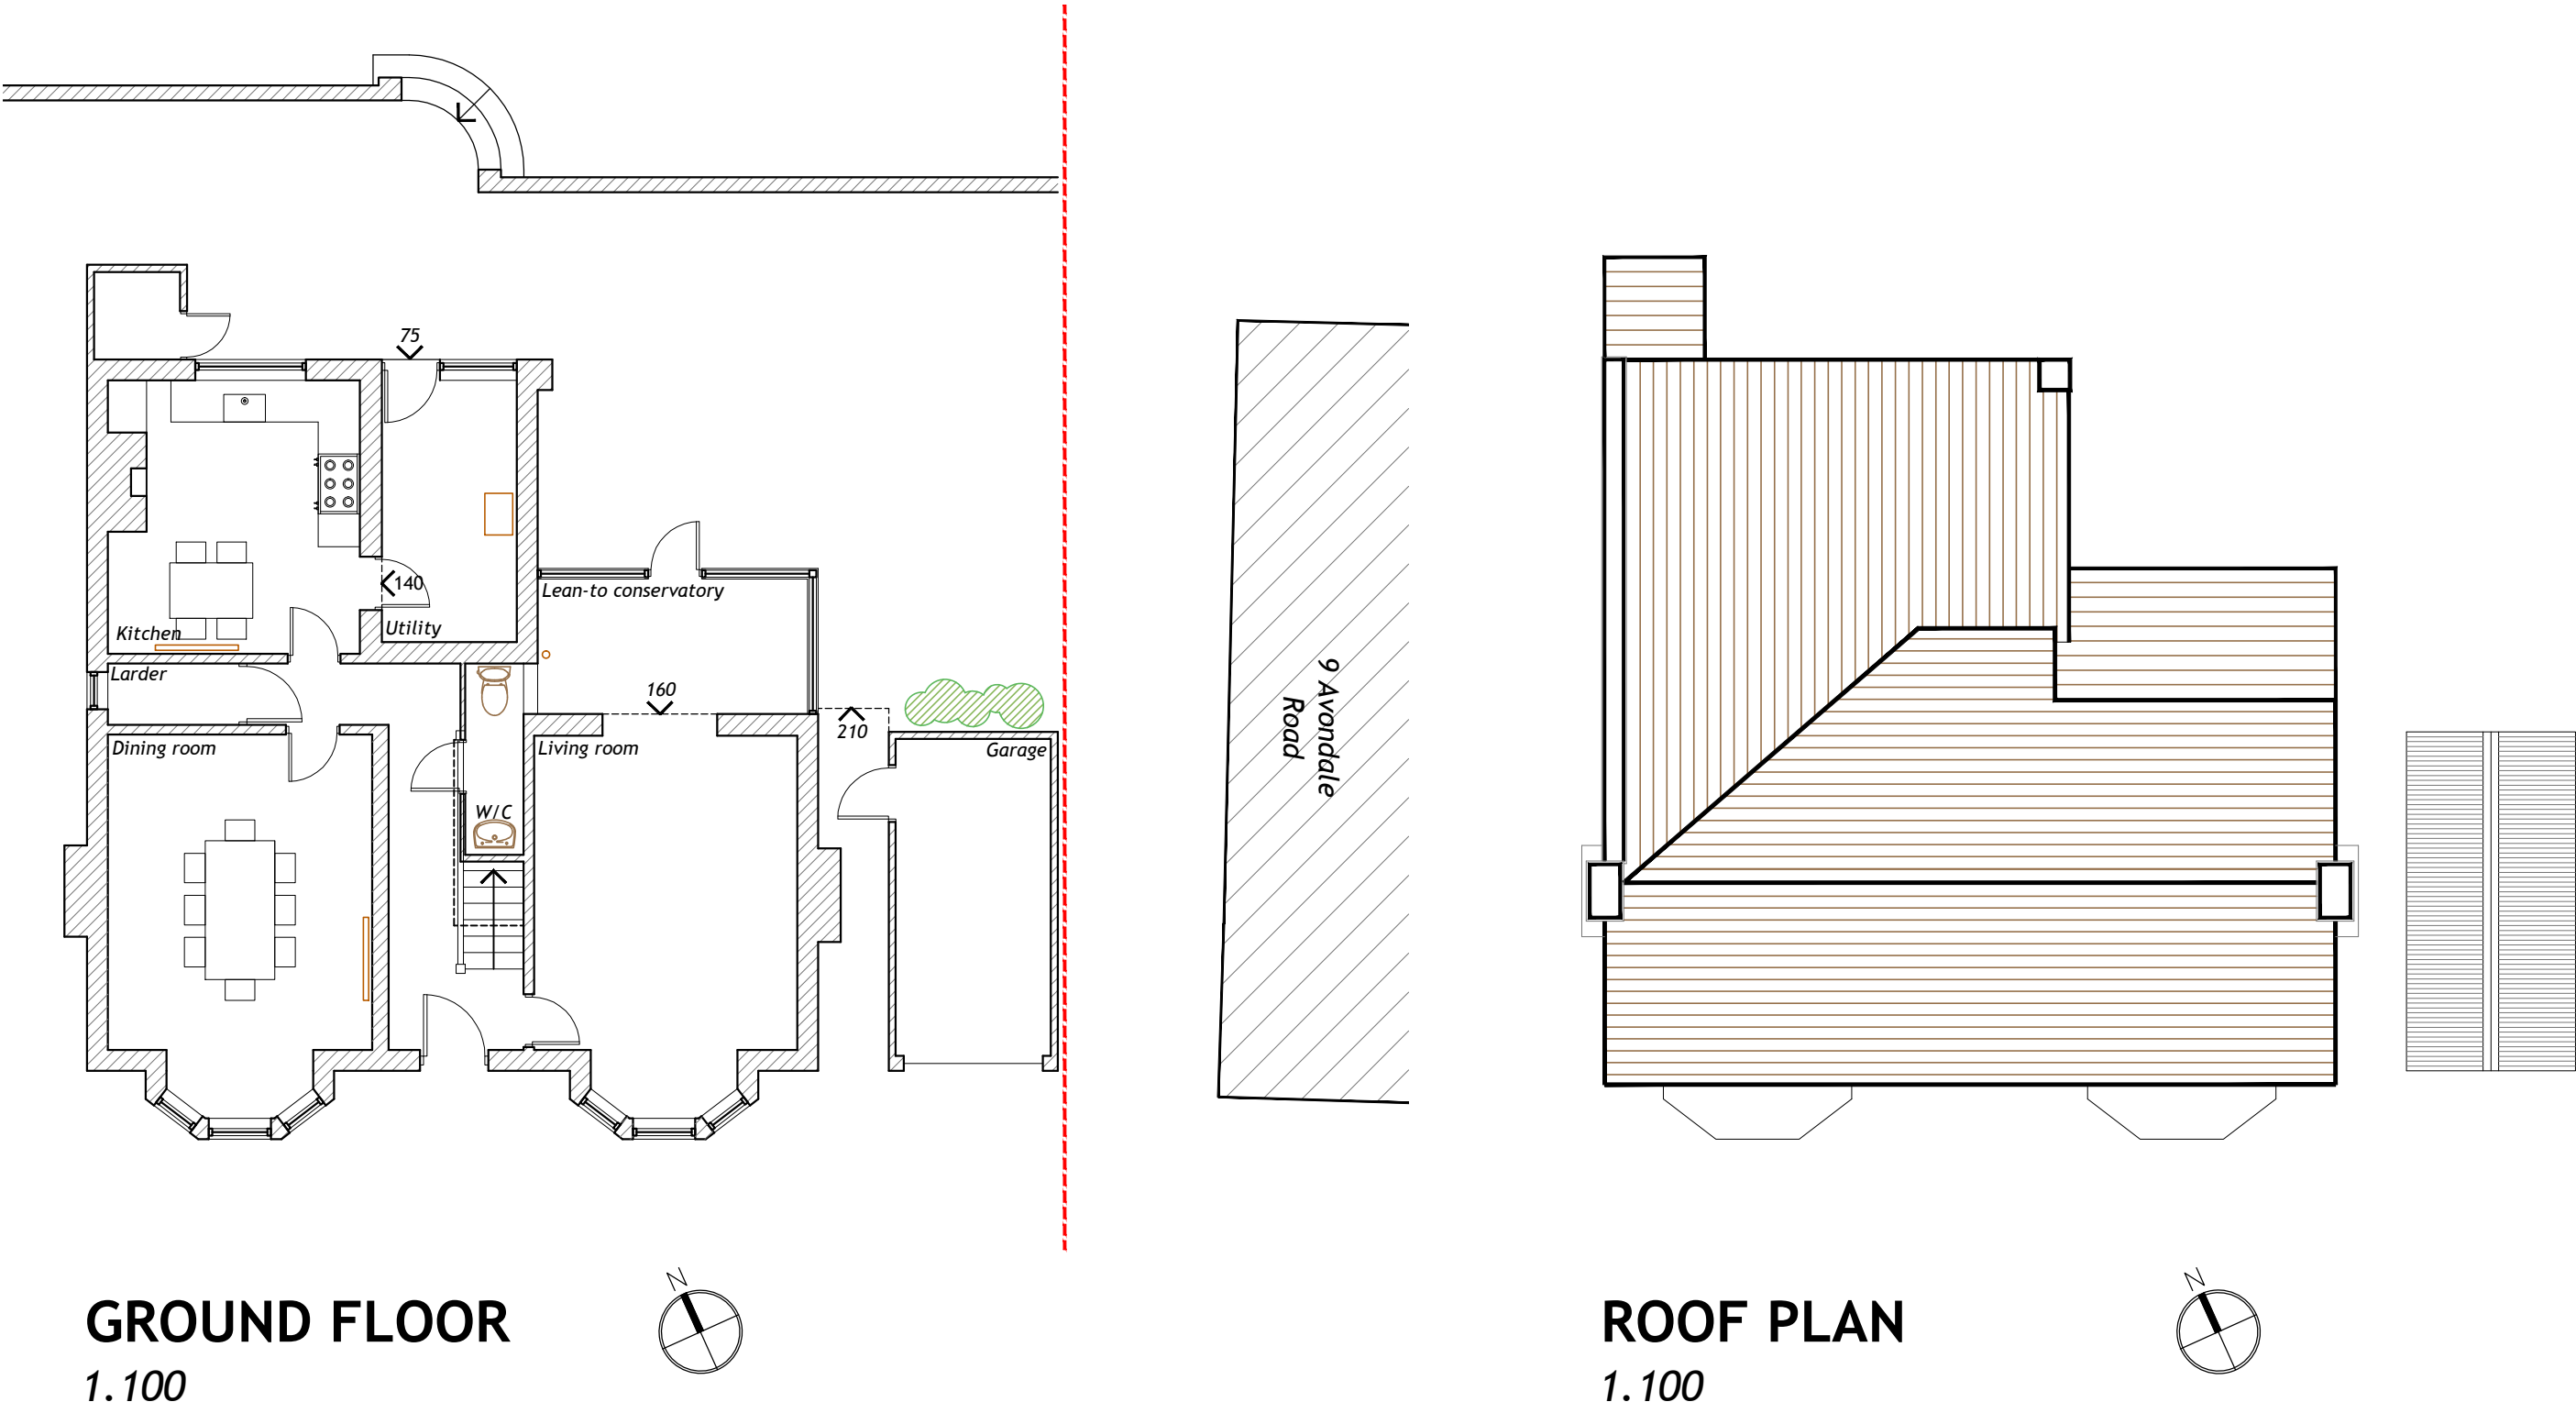

Proposed

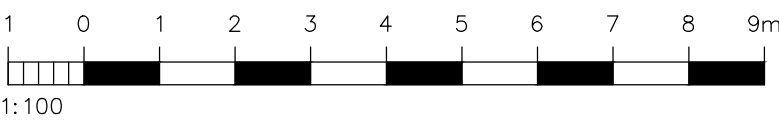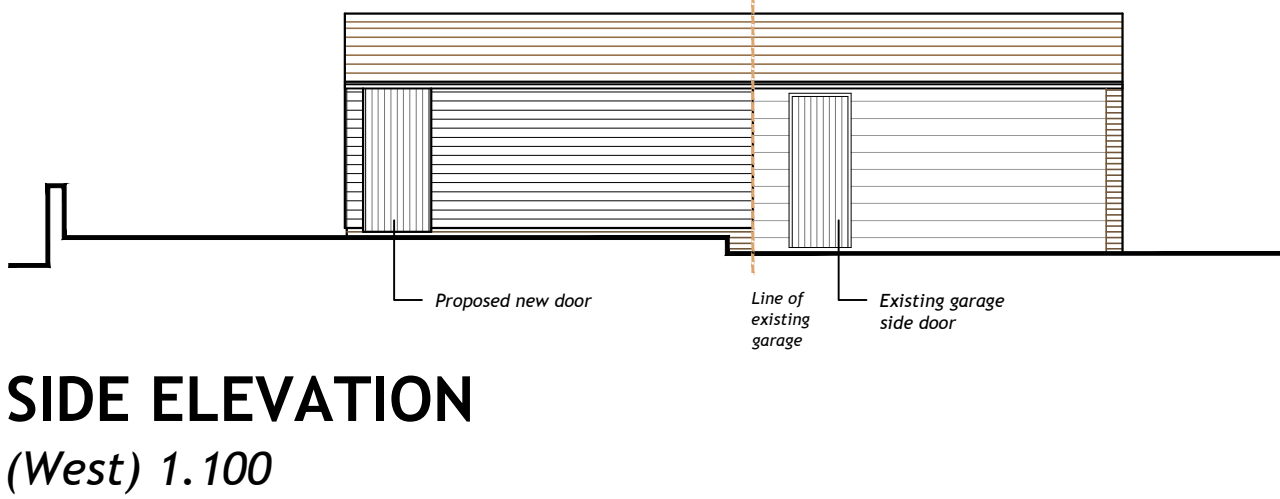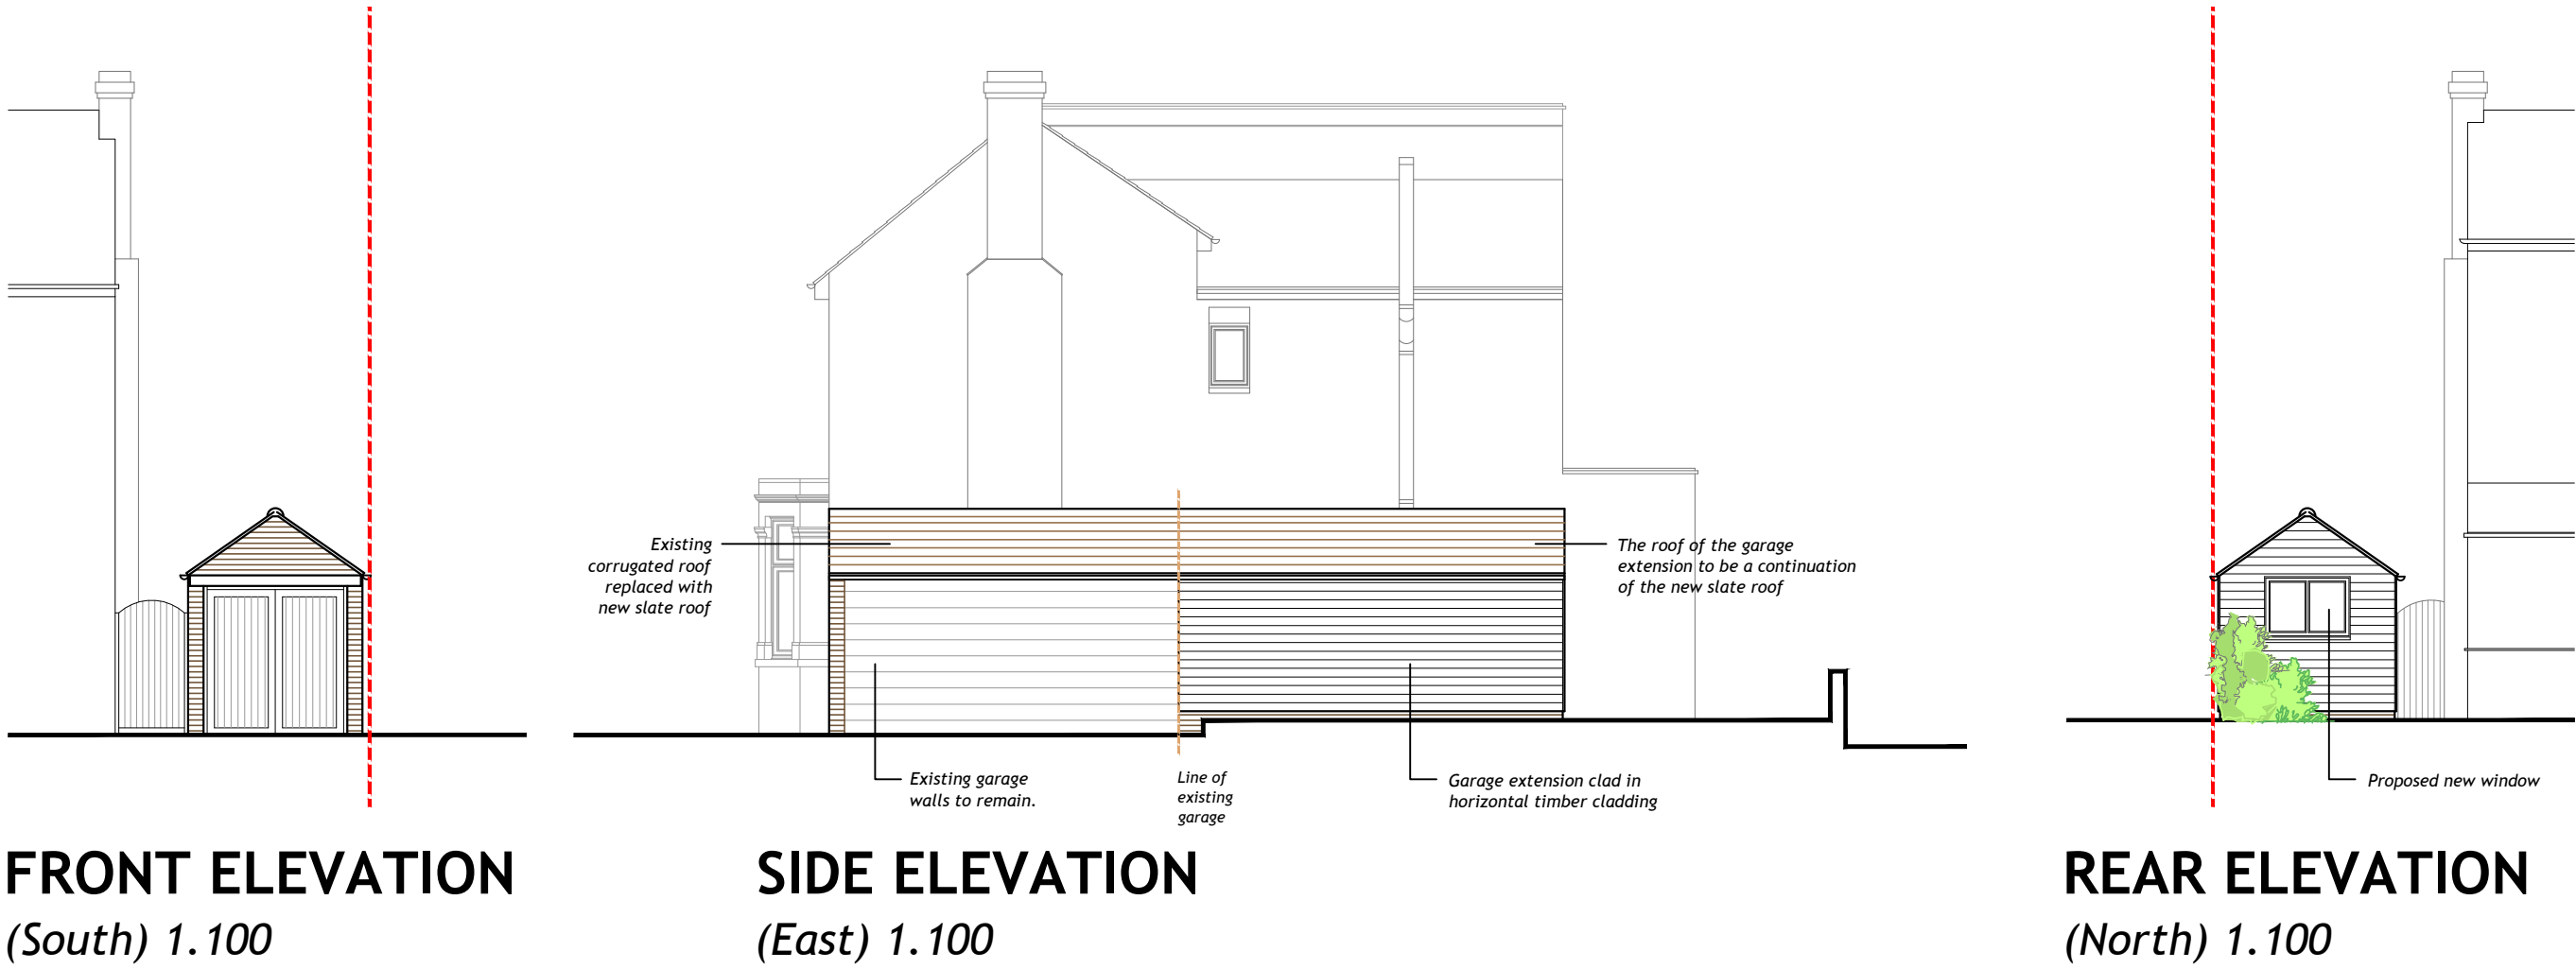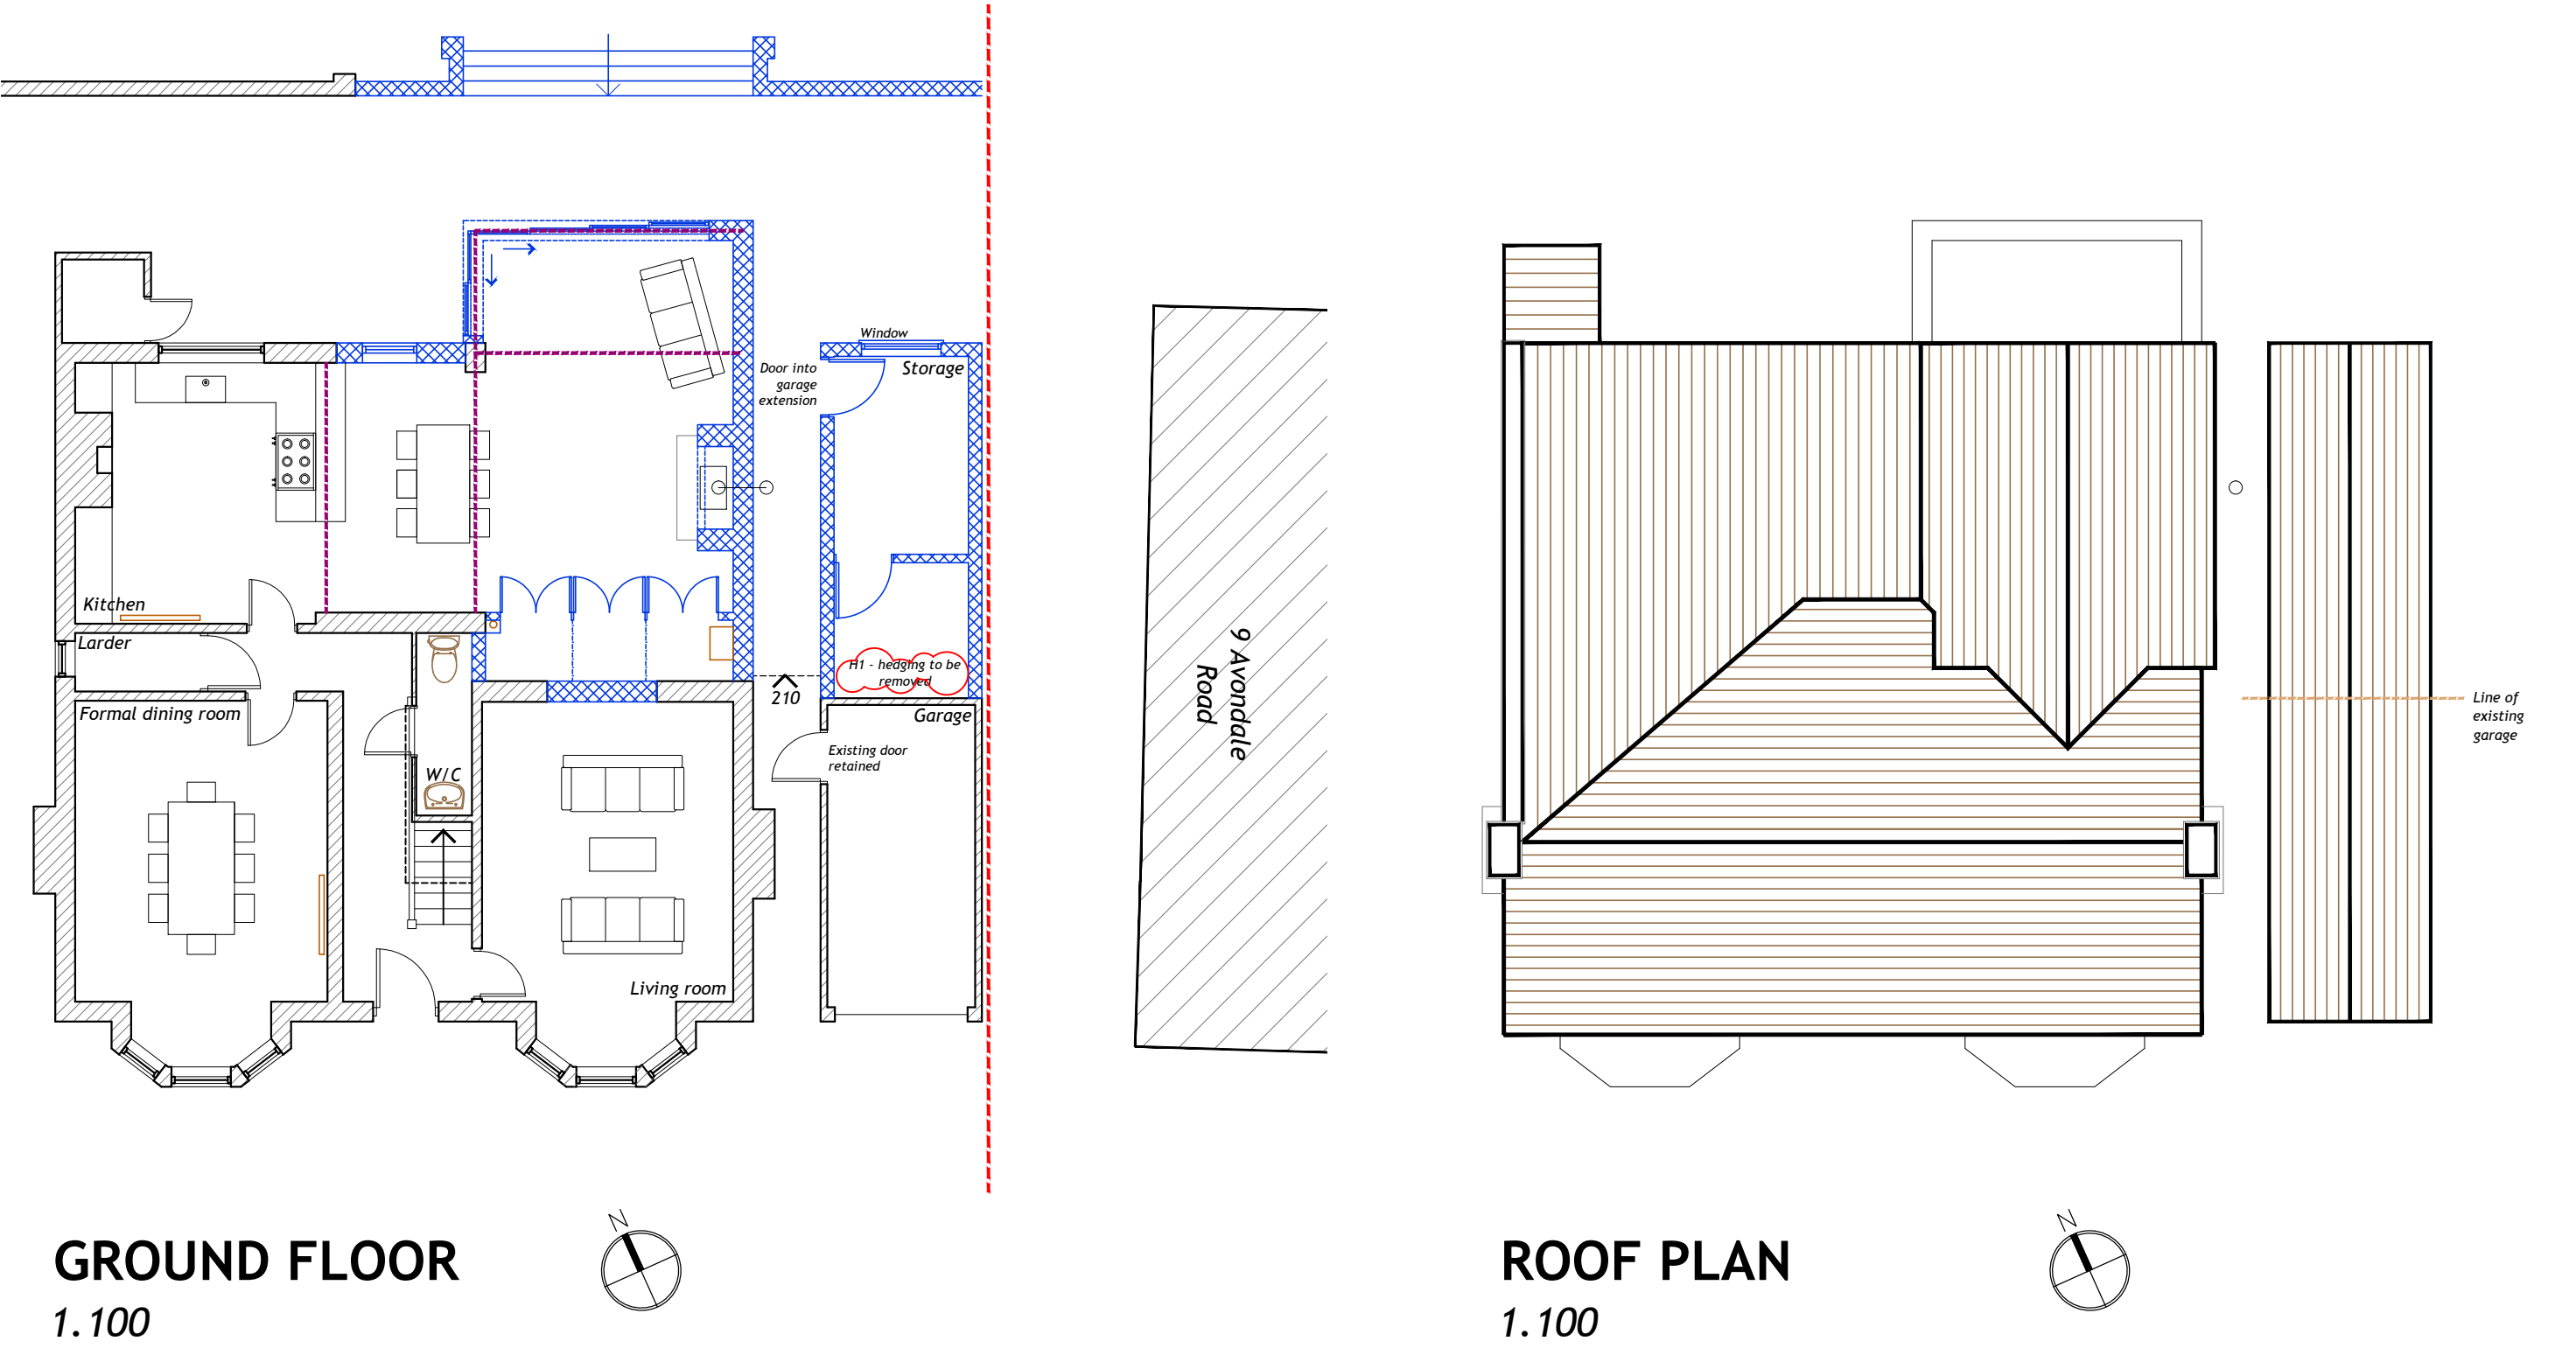

NOTES:

Dimensions to be checked on site before commencing work. Any discrepancies shall be reported to the architect immediately.

Do not scale from these drawings except for planning purposes.

Use figured dimensions only.

Where applicable this drawing is to be read in conjunction with other consultants' drawings.

All drawings to be read in conjunction with specification and all other drawings including structural engineer and mechanical and electrical drawings / specification

REV	DATE	AMENDMENT	DRAWN

hd
architects

Helver Davies Architects Ltd
1 The Old Flour Mill,
Emsworth, PO10 7BT
01243 370 715
www.hdarchitects.co.uk mail@hdarchitects.co.uk

CLIENT

Mr A Cook

PROJECT

7 Avondale Road
Waterlooville
Hampshire
PO17 7ST

DRAWING	SCALE
Garage	as noted @A1
Existing	Plan & Elevations
Proposed	Plan & Elevations

DATE	July 2015	DRAWN	TW
DRAWING NUMBER	14008-03	REVISION	*