



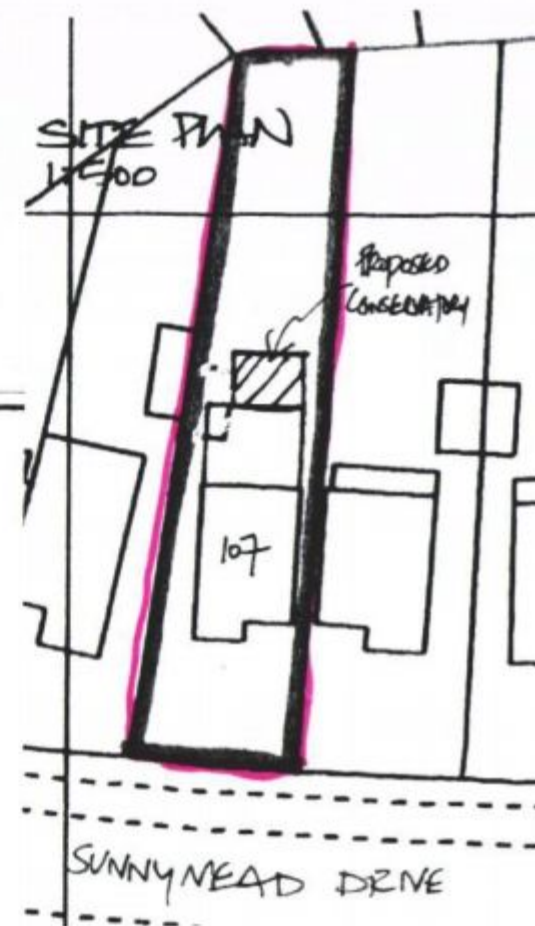

SUPERSEDED

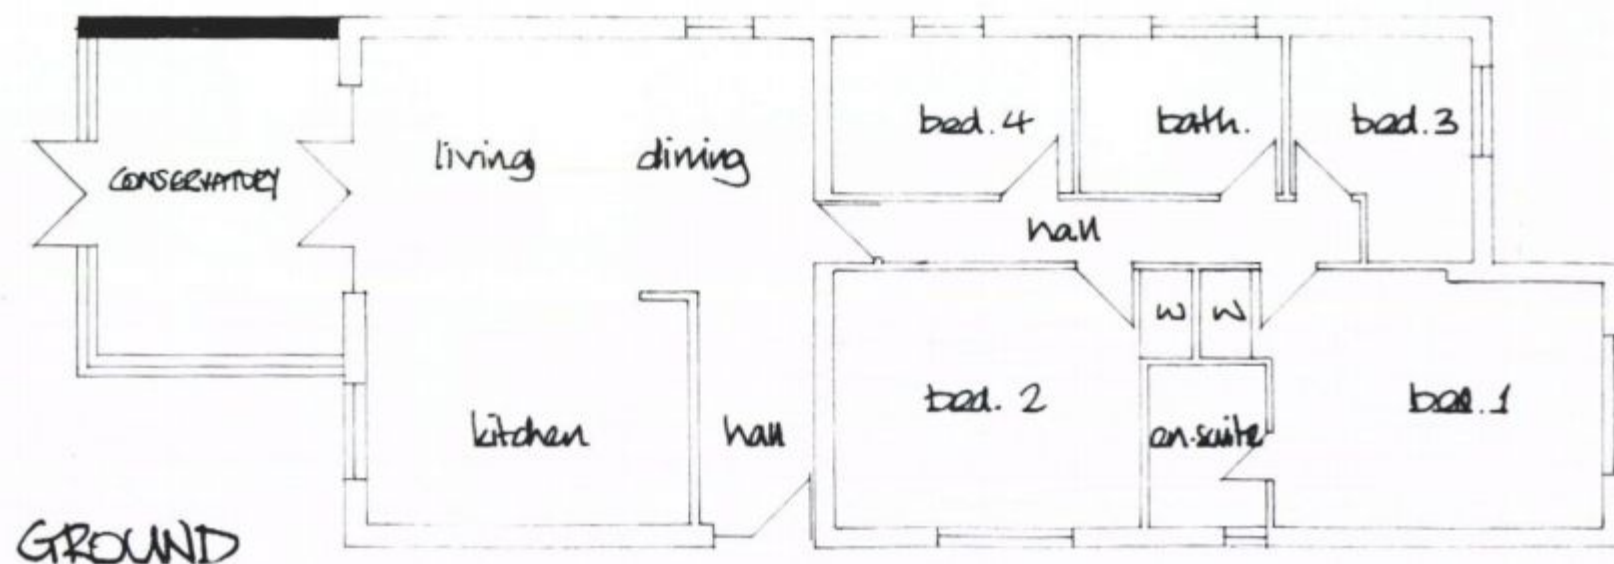

DEREK TREAGUS ASSOCIATES

ARCHITECTURAL SERVICES

No3-The Townhouse, 20 Nelson Road, Southsea,

Hampshire PO5 2AS

Tel: 07956 624094

Email: derek.treagus@ntlworld.com

Project REAR EXTENSION AT
107 SUNNYMEAD DRIVE,
WATERLOOVILLE,
HAMPSHIRE.

Client Mr & Mrs T Whelan

Subject Planning Drawing

Date: March 2015

Scale: 1:100 @ A3

Rev:

Drg. No. 15/ 407/01

- Copyright reserved.
- All dimensions are to be site confirmed and should not be scaled unless for Planning purposes.
- Verify all queries with the office.