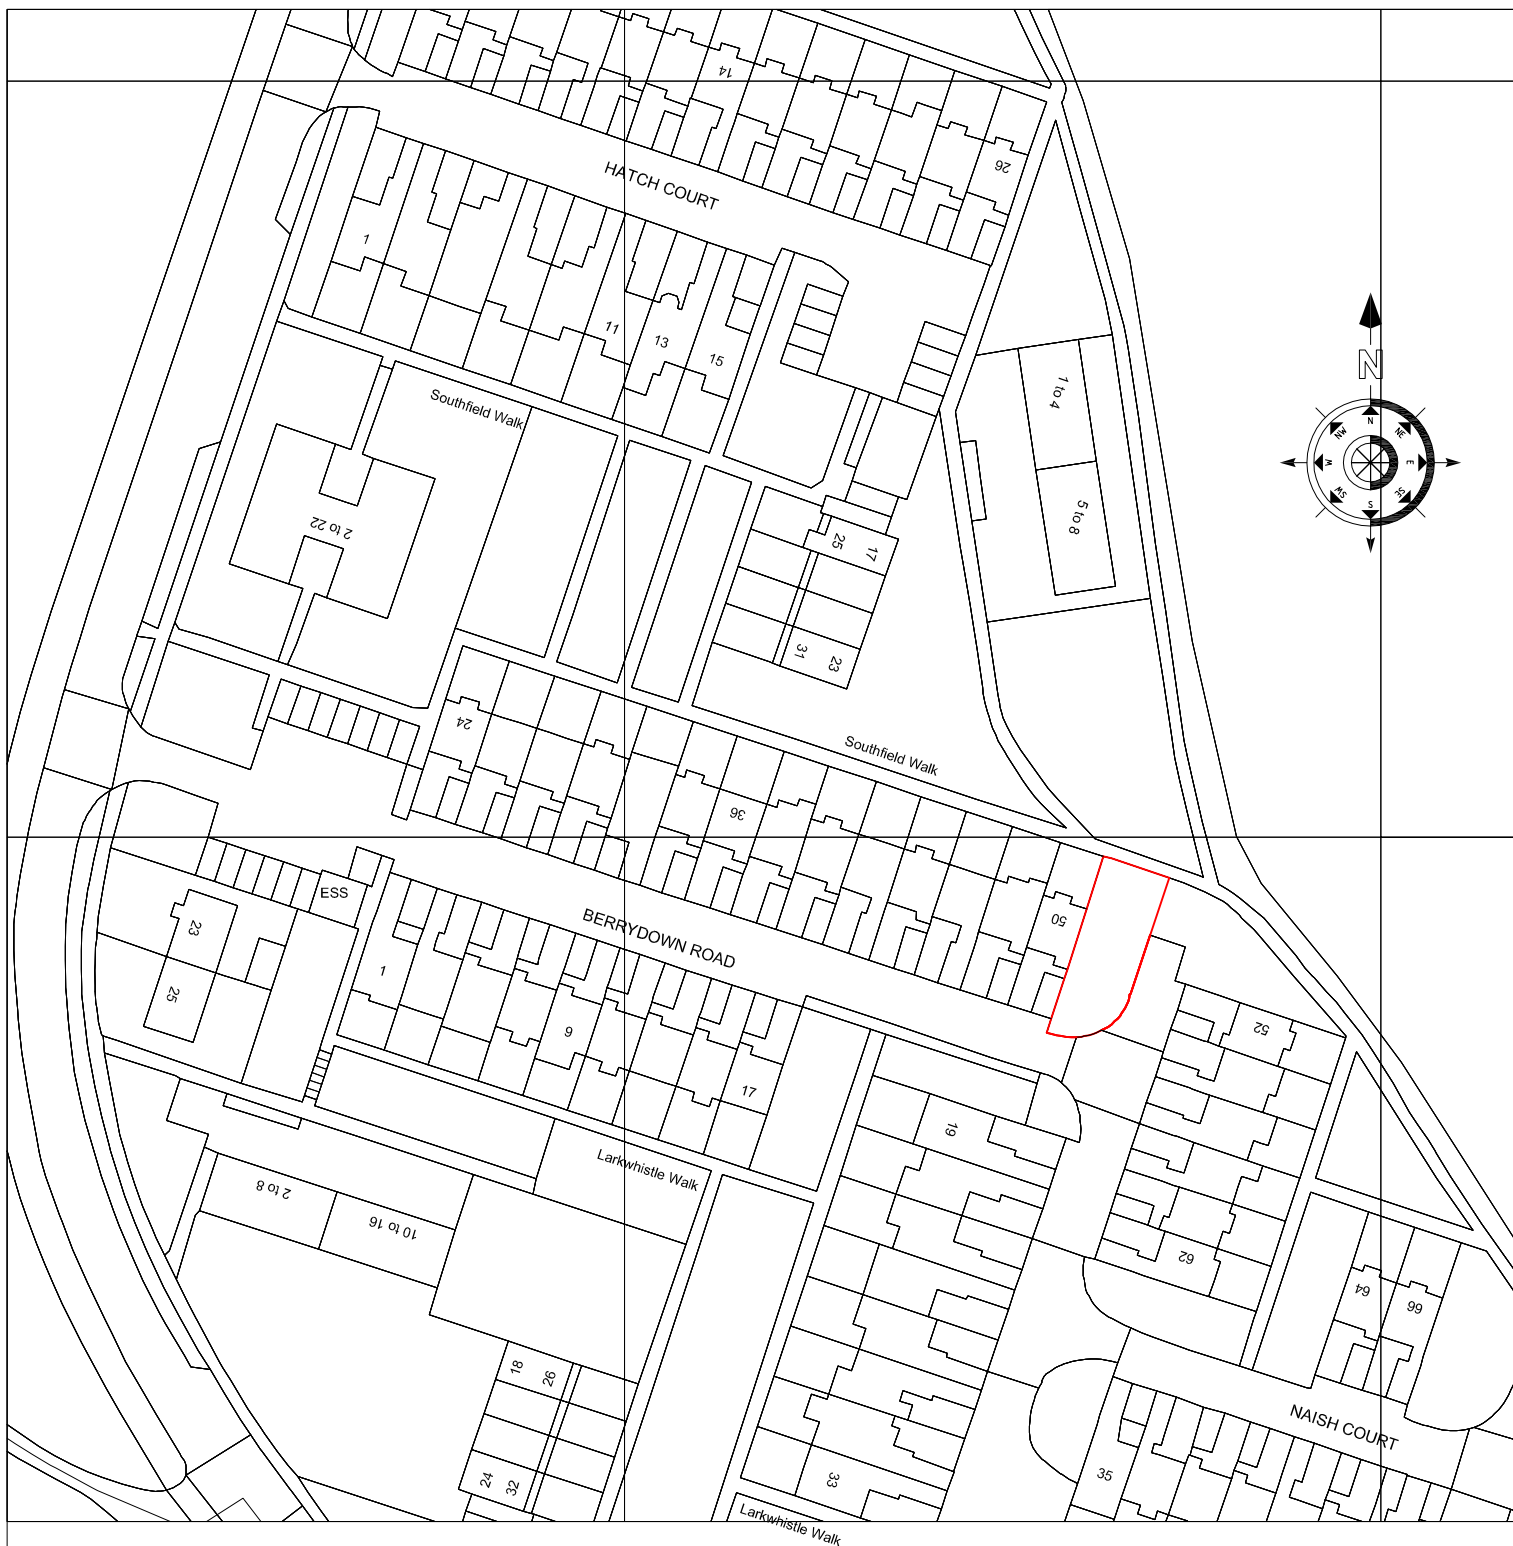


PTL1900 - 01 Location Plan

Proposed 4 Bedroom Detached Dwelling on Land Adjacent to Nr. 50 Southfield Walk, Havant PO9 4HY

Scale 1:1000 @ A4

Feb. 2015

PLANNING

0 20 40 60 80

"Base upon the Ordnance Survey maps with the kind permission of the Controller of Her Majesty's Stationary Office (c) Crown Copyright"
Licence Nr.: 100010706

