


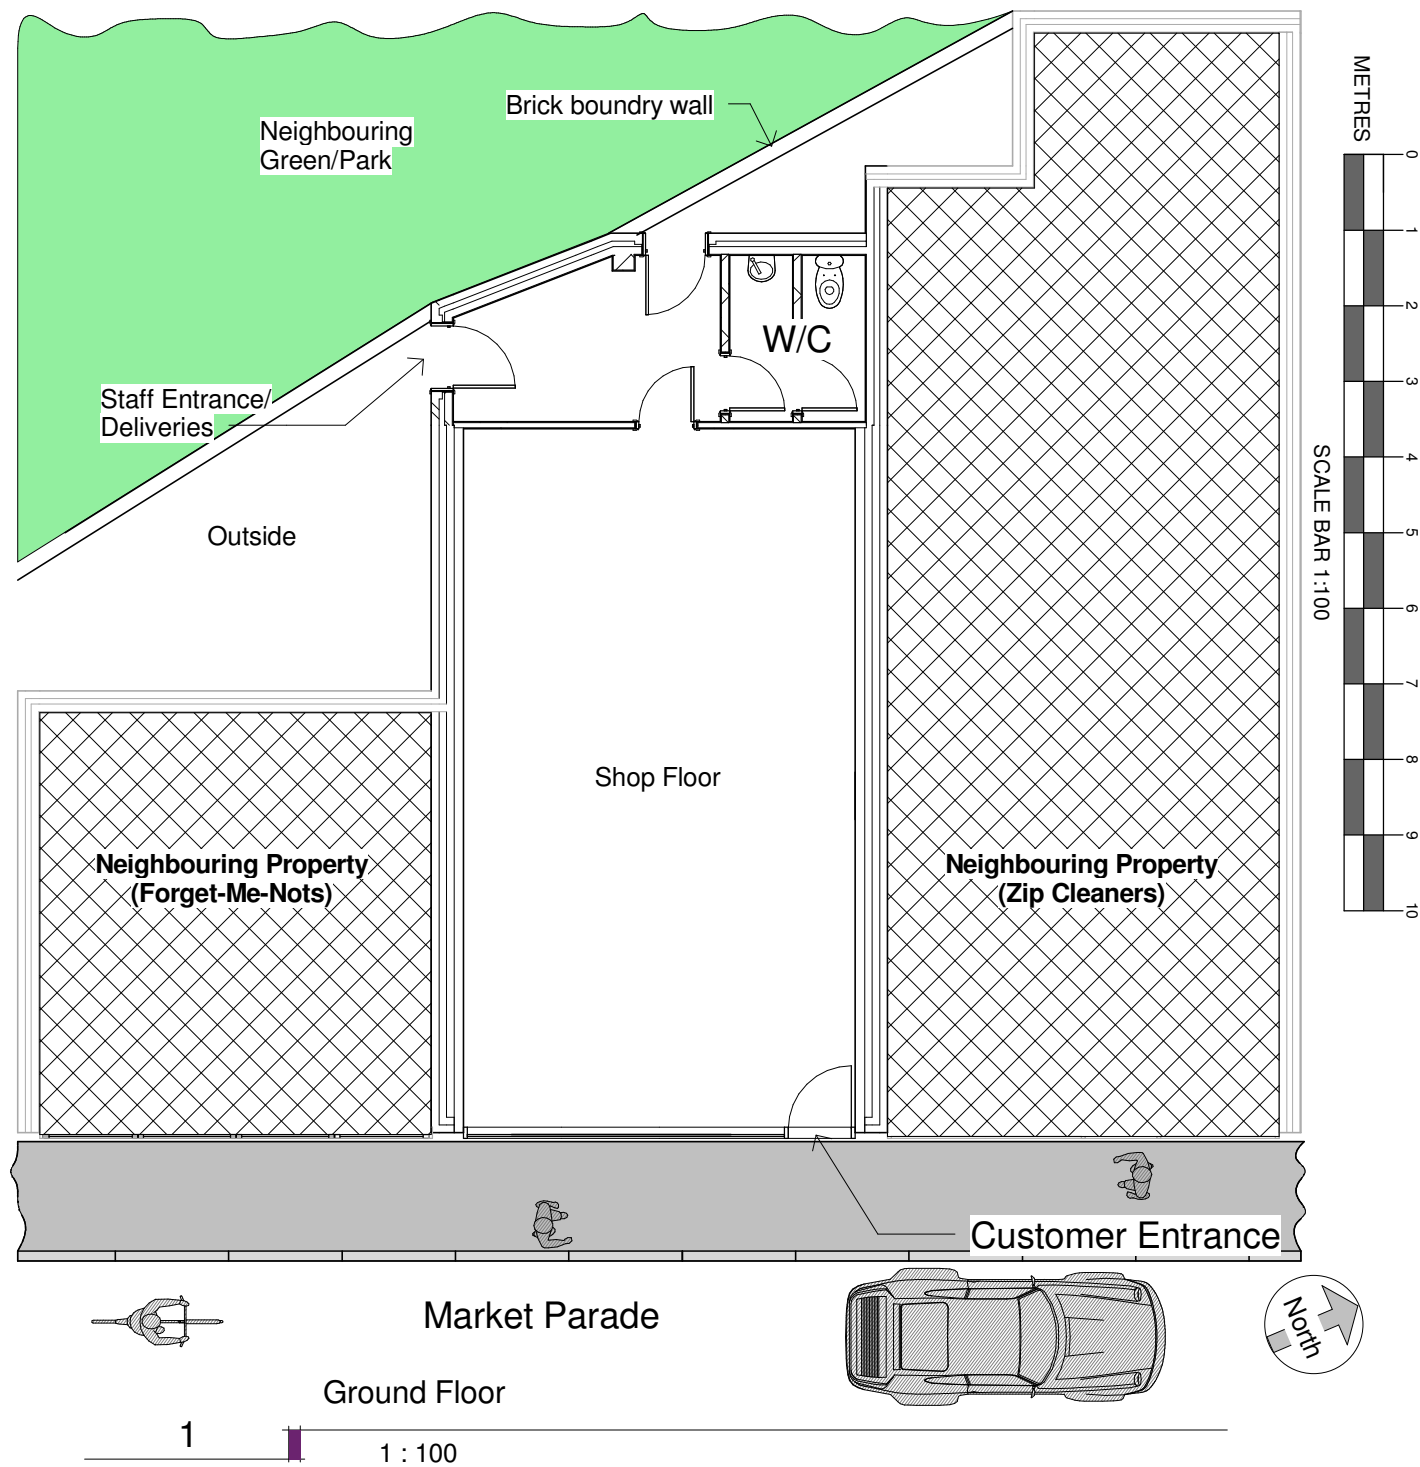


-Exterior elements and finishes to remain unaltered.
Glass shop front to be retained with new signage at high level.
Style of signage to be like for like with existing. No additional lighting or overhang onto public highway.

-Internal stud partitions to be moved in some areas. No structural alterations required.

- Existing W/Cs to remain unaltered.

- New equipment proposed in response to change of use.
Refrigerator, freezers, cookers and hobs as well as associated extract equipment.

- Internal wall finishes to be changed from horizontal timber battens to plastered skim with paint finish.

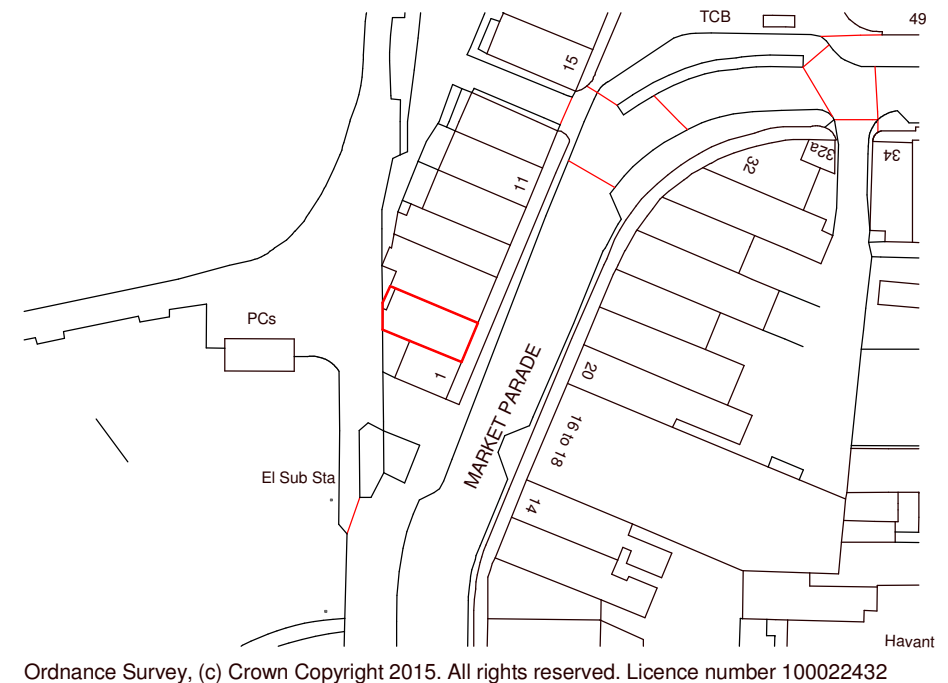

Ordnance Survey, (c) Crown Copyright 2015. All rights reserved. Licence number 100022432



CHARTERED SURVEYORS
ARCHITECTS & ENGINEERS

11 Dragoon House
Hussar Court
Brambles Business Park
Portsmouth
Hampshire
PO7 7SF

www.martinralph.co.uk
info@martinralph.co.uk

T. 023 9225 7711
F. 023 9225 7712

AMENDMENTS

DATE

CLIENT
Mohammed Sabbir Ahmed
28 East Shore Way
Portsmouth
Hampshire

PROJECT
3 Market Parade
Havant
Hampshire
PO9 1PY

DRAWING TITLE

Property change of use
from A1 to A5

DRAWING No. 15/057/SP

DATE 27/02/2015

SCALE 1:100 & 1:1250 at A3

REVISION