




Produced 03 Aug 2015 from the Ordnance Survey MasterMap (Topography) Database and incorporating surveyed revision available at this date.

The representation of a road, track or path is no evidence of a right of way. The representation of features as lines is no evidence of a property boundary.

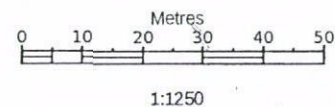


Supplied by: Latitude Mapping Ltd
Licence: © Crown Copyright and
database rights 2015 OS 100038864
Reference: 01887355
Centre coordinates: 474485 107690

14, Tudor Ave, Emsworth
PO10 7UG


SITE/LOCATION PLAN

PROPOSED SINGLE/TWO STOREY REAR ADDITION.
14, TUDOR AVENUE, EMSWORTH, HANTS.
FOR MR & MRS O. ODOFIN.

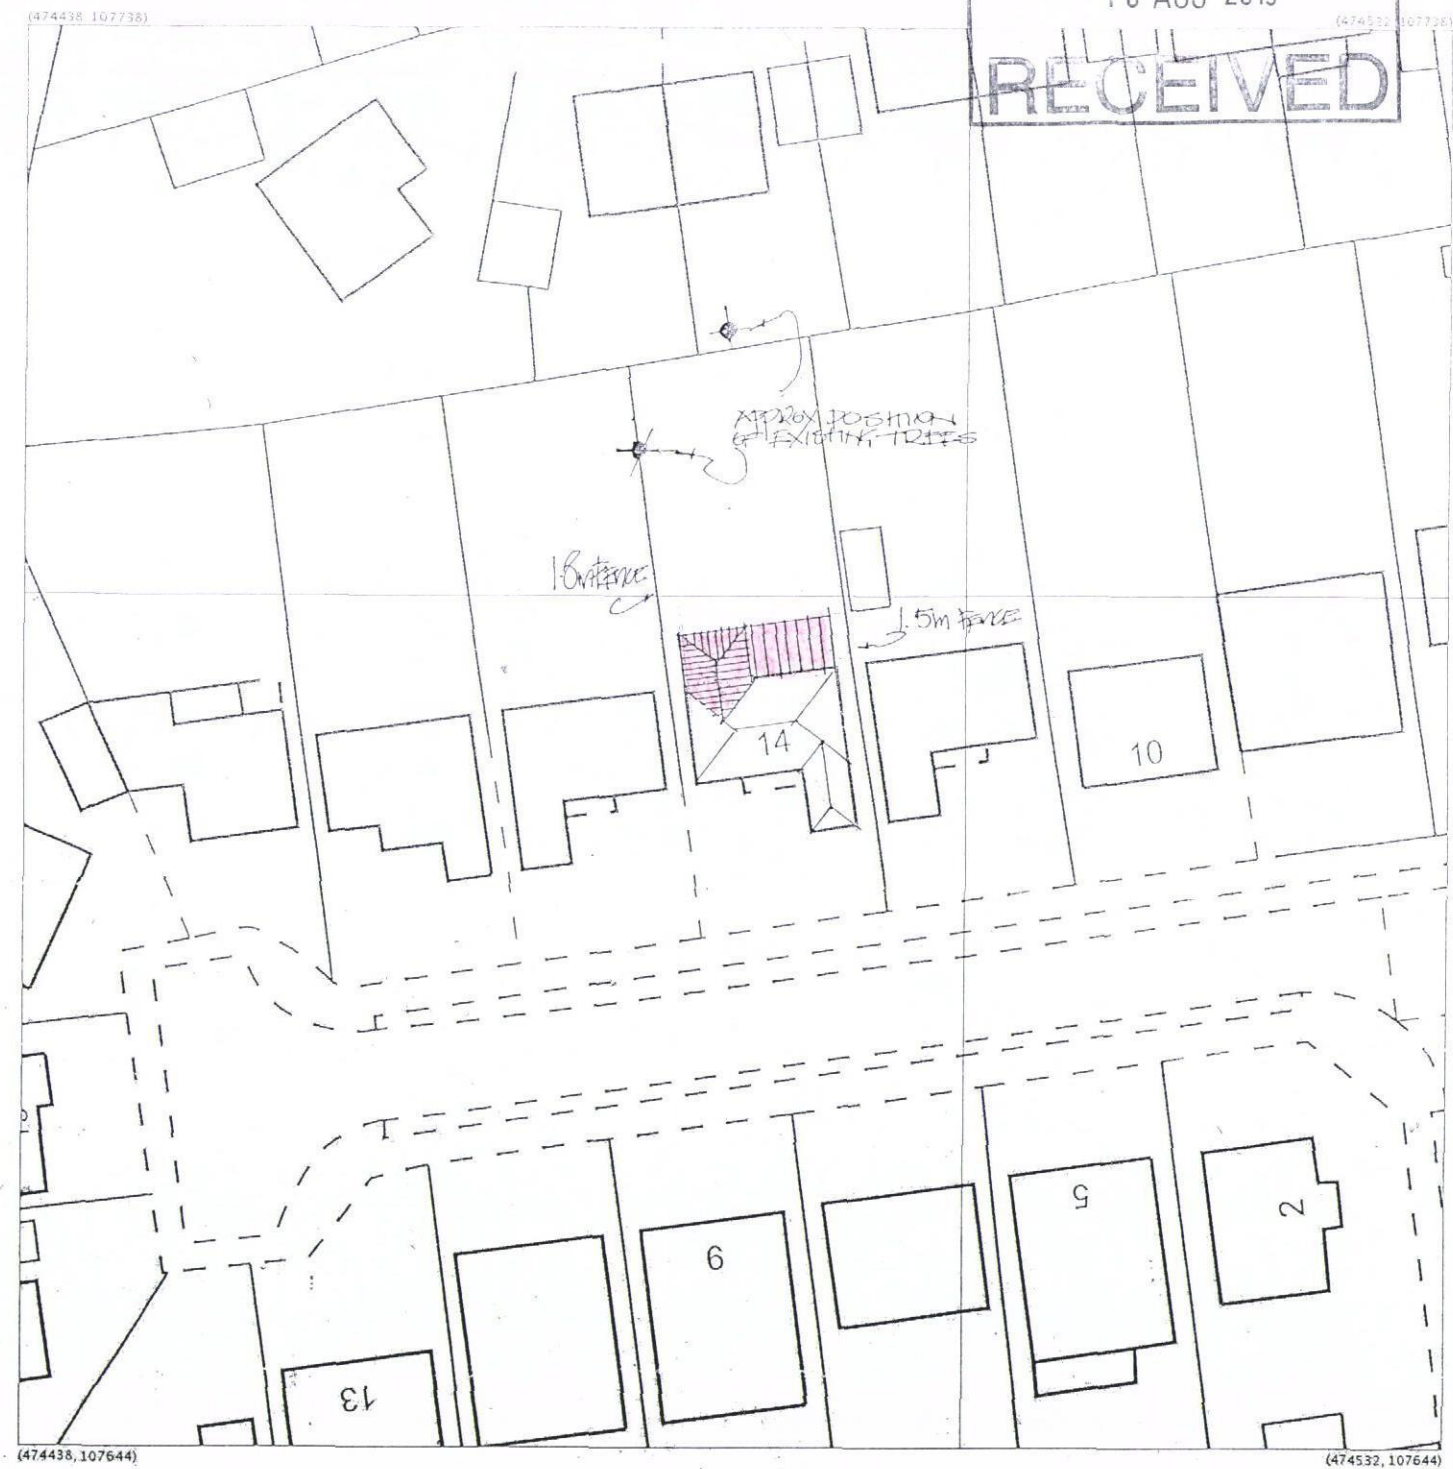

Produced 03 Aug 2015 from the Ordnance Survey MasterMap (Topography) Database and incorporating surveyed revision available at this date.

The representation of a road, track or path is no evidence of a right of way. The representation of features as lines is no evidence of a property boundary.

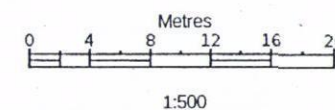

Supplied by: Latitude Mapping Ltd
Licence: © Crown Copyright and
database rights 2015 OS 100038864
Reference: 01887355
Centre coordinates: 474485 107690

HAVANT BOROUGH COUNCIL

10 AUG 2015

RECEIVED