
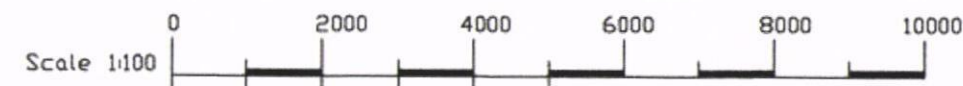


Existing Ground Plan

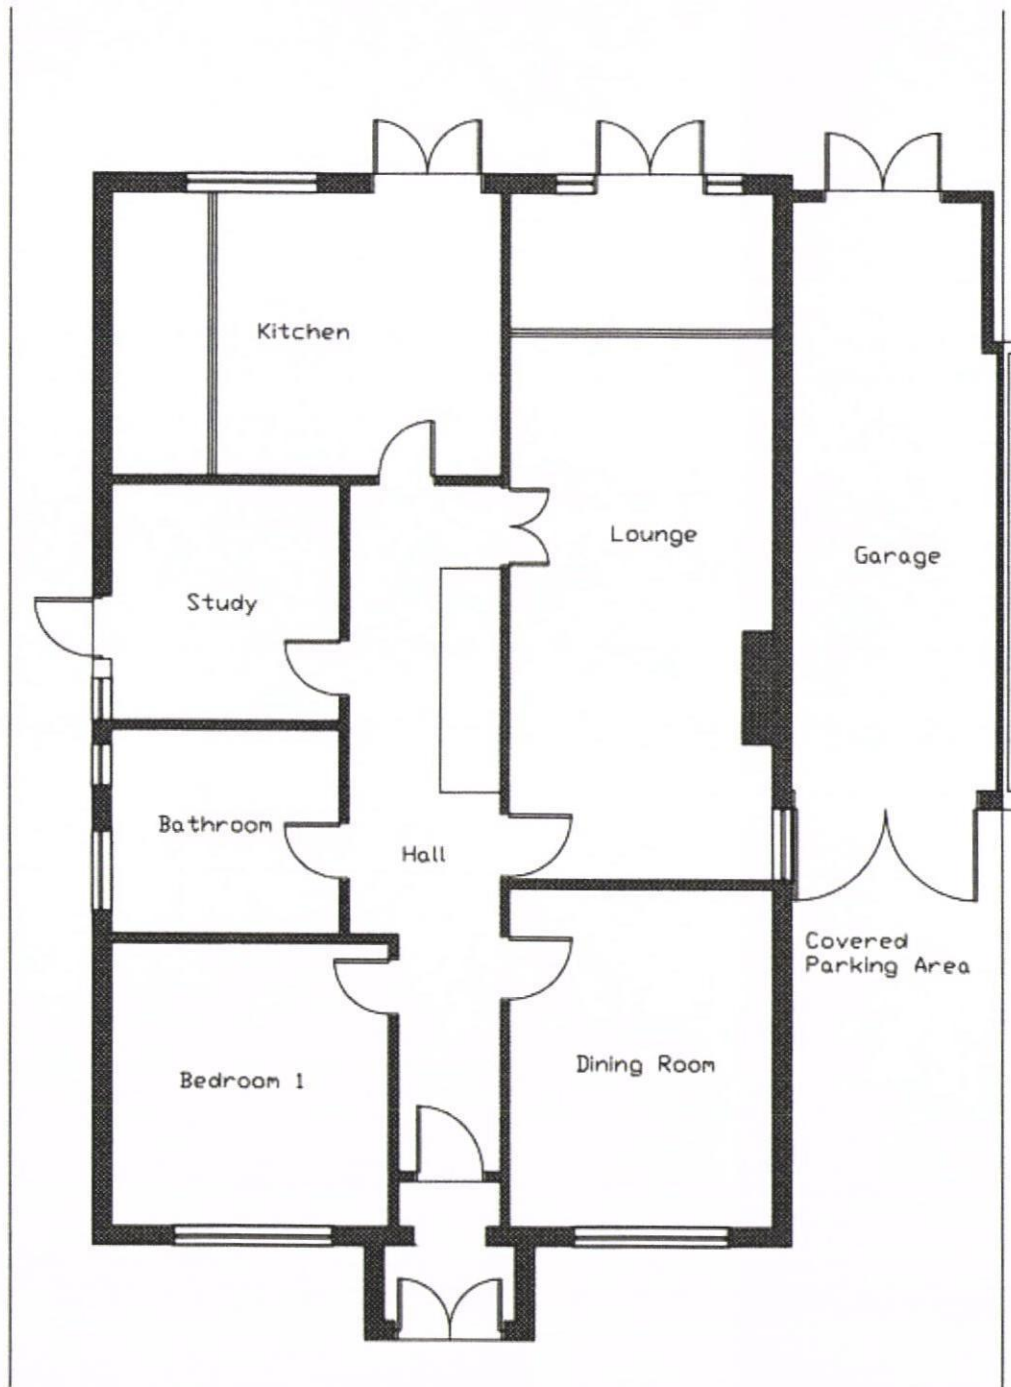

Notes

This drawing is copyright.
 Figured dimensions are to be taken in preference to scaled and large
 scaled drawings in preference to small.
 The Builder is to carry out an inspection before start of work and
 satisfy himself of the extent of the work required.
 Any discrepancies found within this drawing should be reported to the
 author before work commences.
 Parts of the property which are covered or inaccessible have not been
 inspected and no responsibility is accepted for these items. This
 includes underground pipework and drainage.
 No work is to encroach onto neighbouring properties.
 All work shall comply with British Standards, Codes of Practice and
 all other relevant legislation.

Original paper size A3

Revisions

Project

Proposed Ground floor
 Extension.

At
 44 Warfield Crescent,
 Waterlooville, Hants, PO7 7JP

Client

Mr J, Jarret

Dwg. No.

06/15/WC-01

Sheet

Date 02/06/2015

Scale 1:100



The Project Support Practice

Project management Contract costing Data consultation

Waterlooville Hampshire PO7 7TH
 Suite 12, Seapoint Business Centre, Waterberry Drive

Phone: 01903 257702 Mobile: 07888 67 62 65
 Email: pspp@projectsupport.co.uk Web: www.projectsupport.co.uk