



47 PORTSDOWN HILL ROAD

45A PORTSDOWN HILL ROAD
(APPLICATION SITE)

45 PORTSDOWN HILL ROAD

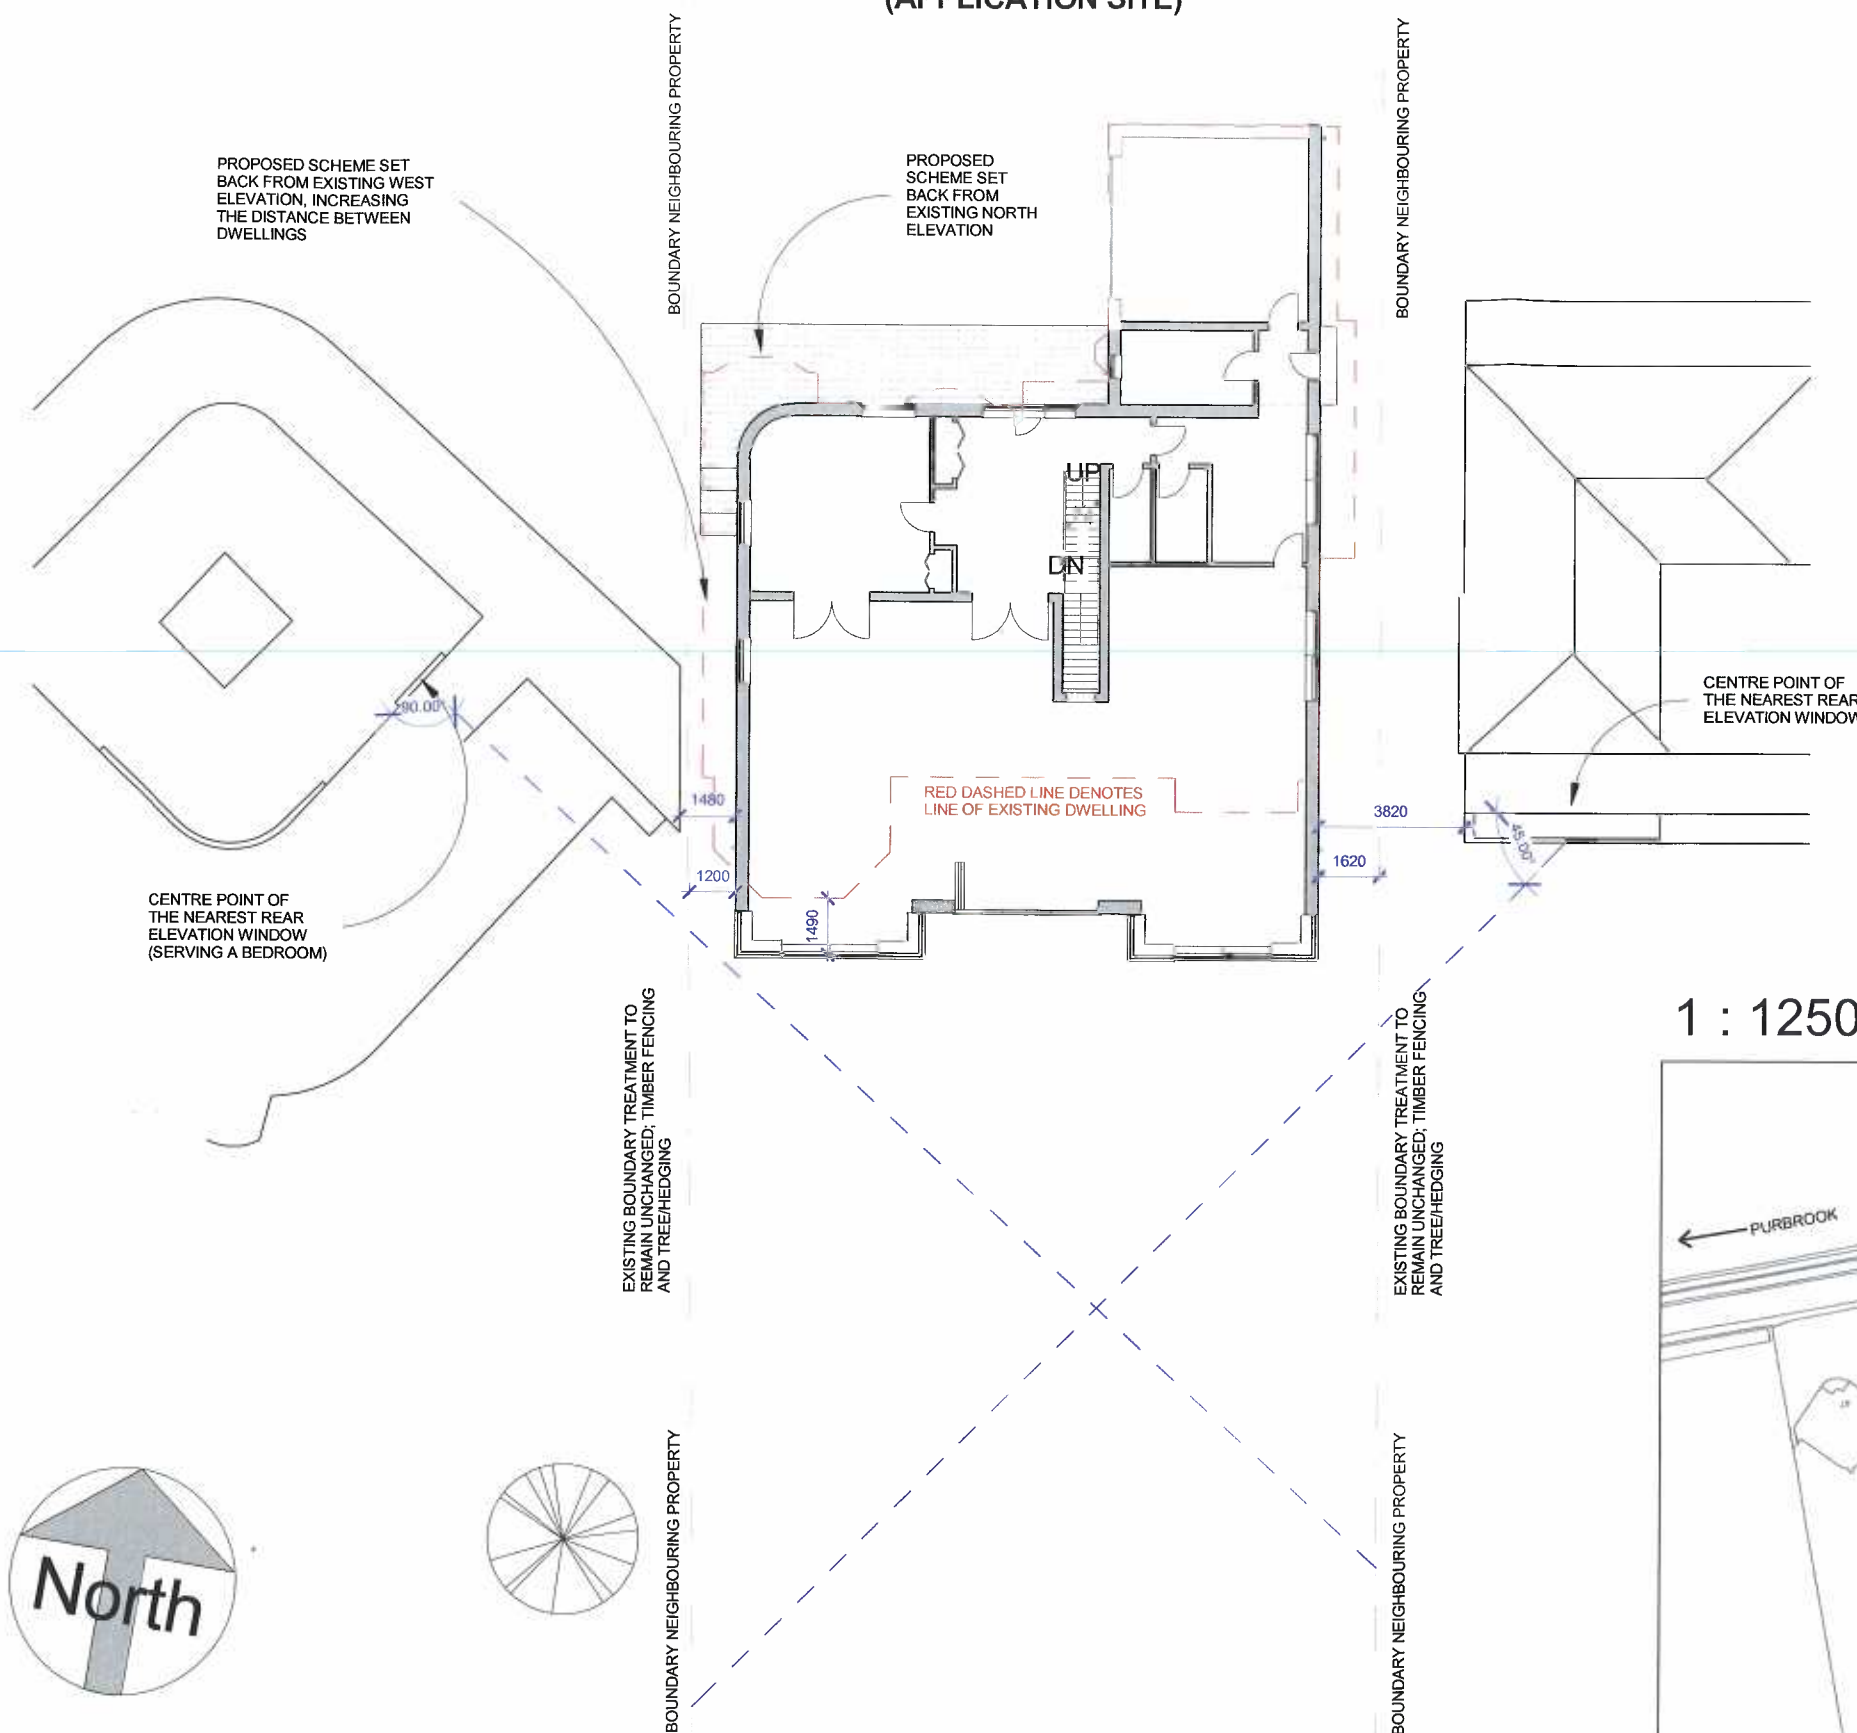

1 : 1250 & 1 : 2500 (4 Ha)

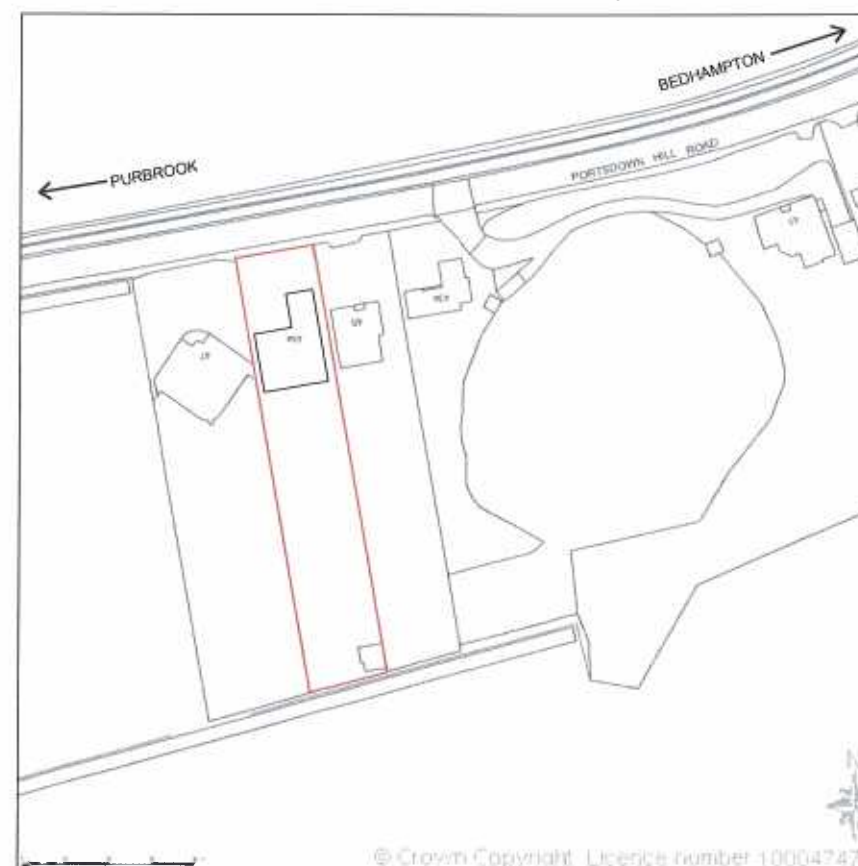

The
Planning Service

Architectural Design & Technical Drawing
Building Survey & Planning Services

The Planning Service

Office, 135 North Lane
Clanfield, Waterlooville
Hampshire PO8 0RL

T: 023 92 597364

F: 0845 519 1103

E: info@theplanningservice.co.uk

All dimensions to be checked on site and not to be scaled from drawings.

The contractor to ensure the works are inspected and completed to the satisfaction of the Local Authority.

These drawings have been produced for planning approval purposes only and should not be used for any other purpose.

Compliance with building regulations is not to be assumed.
© These plans remain the copyright of the Planning Service and must not be copied or reproduced in any way without written permission, with the exception of Local Authorities for planning purposes.



Jian Zhong
Deng
45a Portsdown
Hill Road
Havant
PO93JU

**PROPOSED 45
DEGREE TEST**

Project number 155.1 v1.9

Date 08/04/2015

Drawn by JJ

Project Status Planning

P009

Scale 1 : 200



45 DEGREE TEST

1 : 200