

NOTES

- 1. THIS DRAWING IS TO BE READ IN CONJUNCTION WITH ALL RELEVANT ARCHITECTS, ENGINEERS, SERVICES AND SPECIALIST DRAWINGS AND SPECIFICATION.
- 2. ANY DISCREPANCIES IN DIMENSIONS OR DETAILS ON OR BETWEEN THESE DRAWINGS SHOULD BE DRAWN TO THE ATTENTION OF THE ARCHITECT AND/OR THE ENGINEER IN WRITING FOR CLARIFICATION.
- 3. ALL DIMENSIONS ARE IN MILLIMETRES. ALL LEVELS ARE IN METRES.
- 4. THIS DRAWING IS THE COPYRIGHT OF THE CONSULTANTS AND MUST NOT BE REPRODUCED OR USED WITHOUT THEIR PERMISSION.

CDM Regulations 2007 : Reg. 11



In preparing the design shown on this and related drawings Upton McGougan has considered and, where reasonably practicable, avoided foreseeable risks. Significant risks, which remain, are listed below and identified thus  and should be given particular attention by all those carrying out works of construction or of future maintenance.

- 1. no significant risks
- 2.
- 3.



None of the above is deemed to relieve any contractor of his obligations under all applicable health and safety legislation.

NOTES

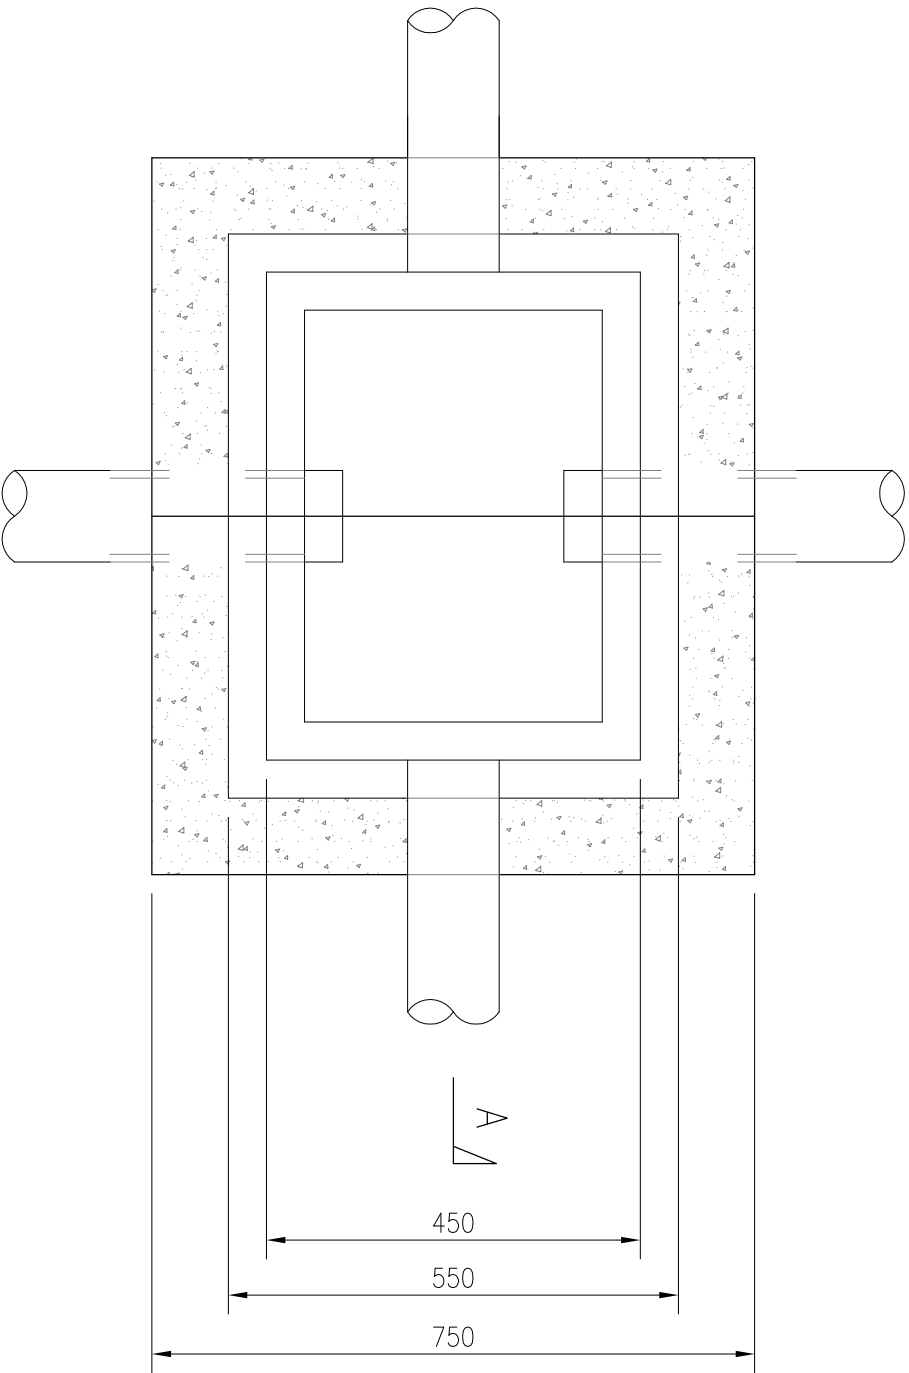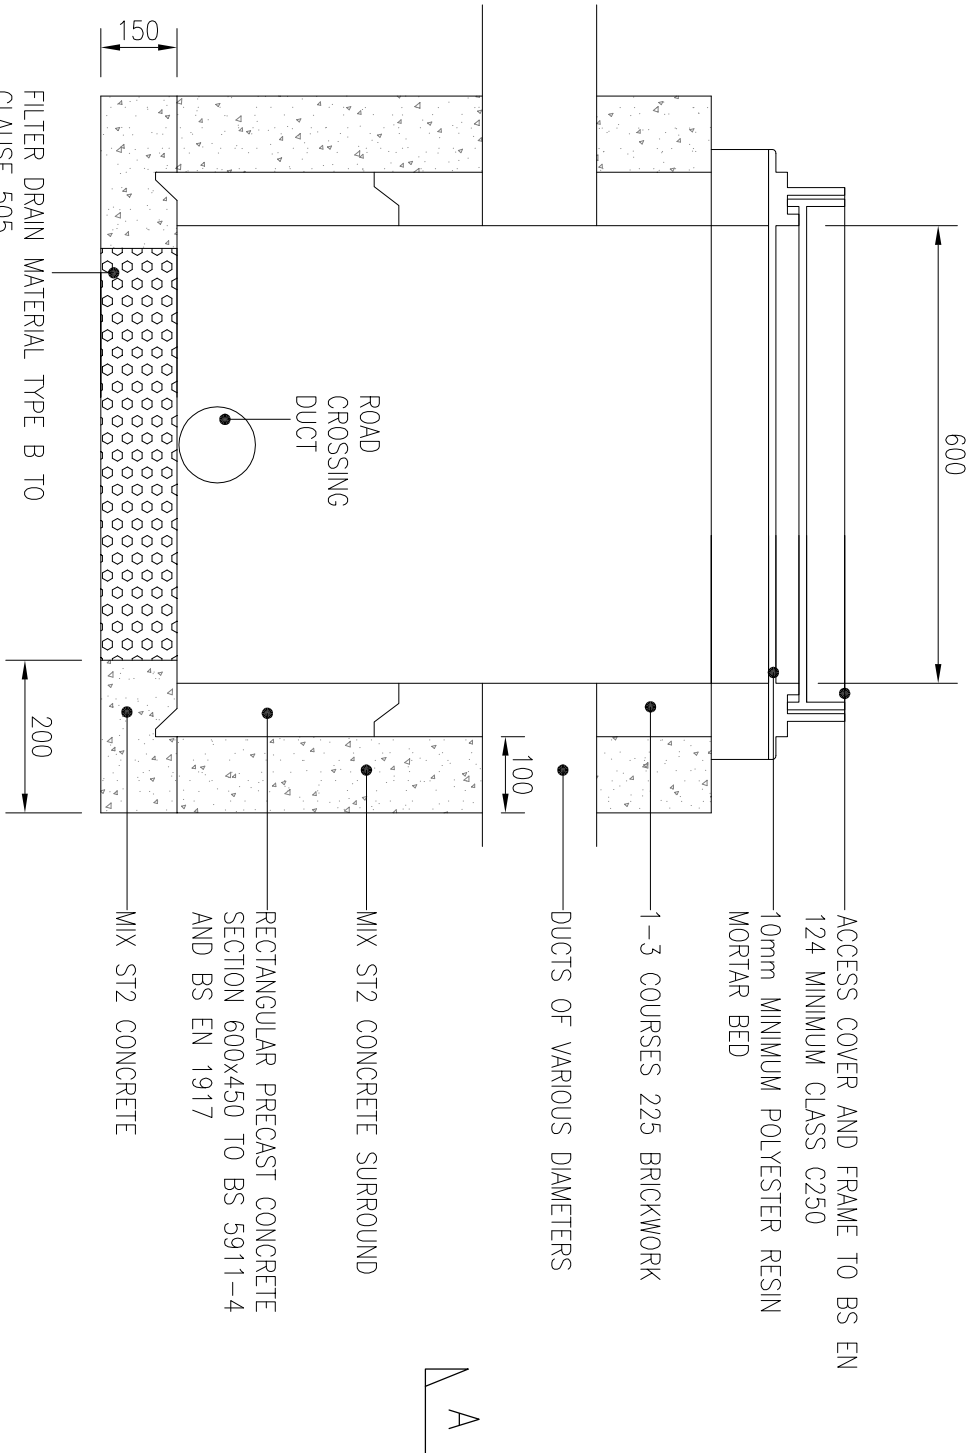

SECTION A-A

PLAN

PRELIMINARY

08 JULY 2013

This supersedes earlier issues of this drawing

PRELIMINARY ISSUE

Revision

Drawn

JK

Scale

NOT TO SCALE

Drawing Number

034.0036-2159

Rev

P1

Project

HARTS FARM WAY

HAVANT

Drawing Title

STREET LIGHTING DRAWPIT

CONSTRUCTION DETAIL



Upton McGougan Ltd

Partnership House

Moorside Road, Winchester

Hampshire, SO23 7RX

Tel: 01962 834400

Fax: 01962 834411

website: www.uptonmcgougan.com

email: win@uptonmcgougan.com



UPTON

CONSULTING ENGINEERS