


PROPOSED SINGLE STOREY REAR ADDITION. 1A, THORNEY VIEW, ST PETERS ROAD, HAYLING ISLAND, HANTS. FOR A. KEIR.

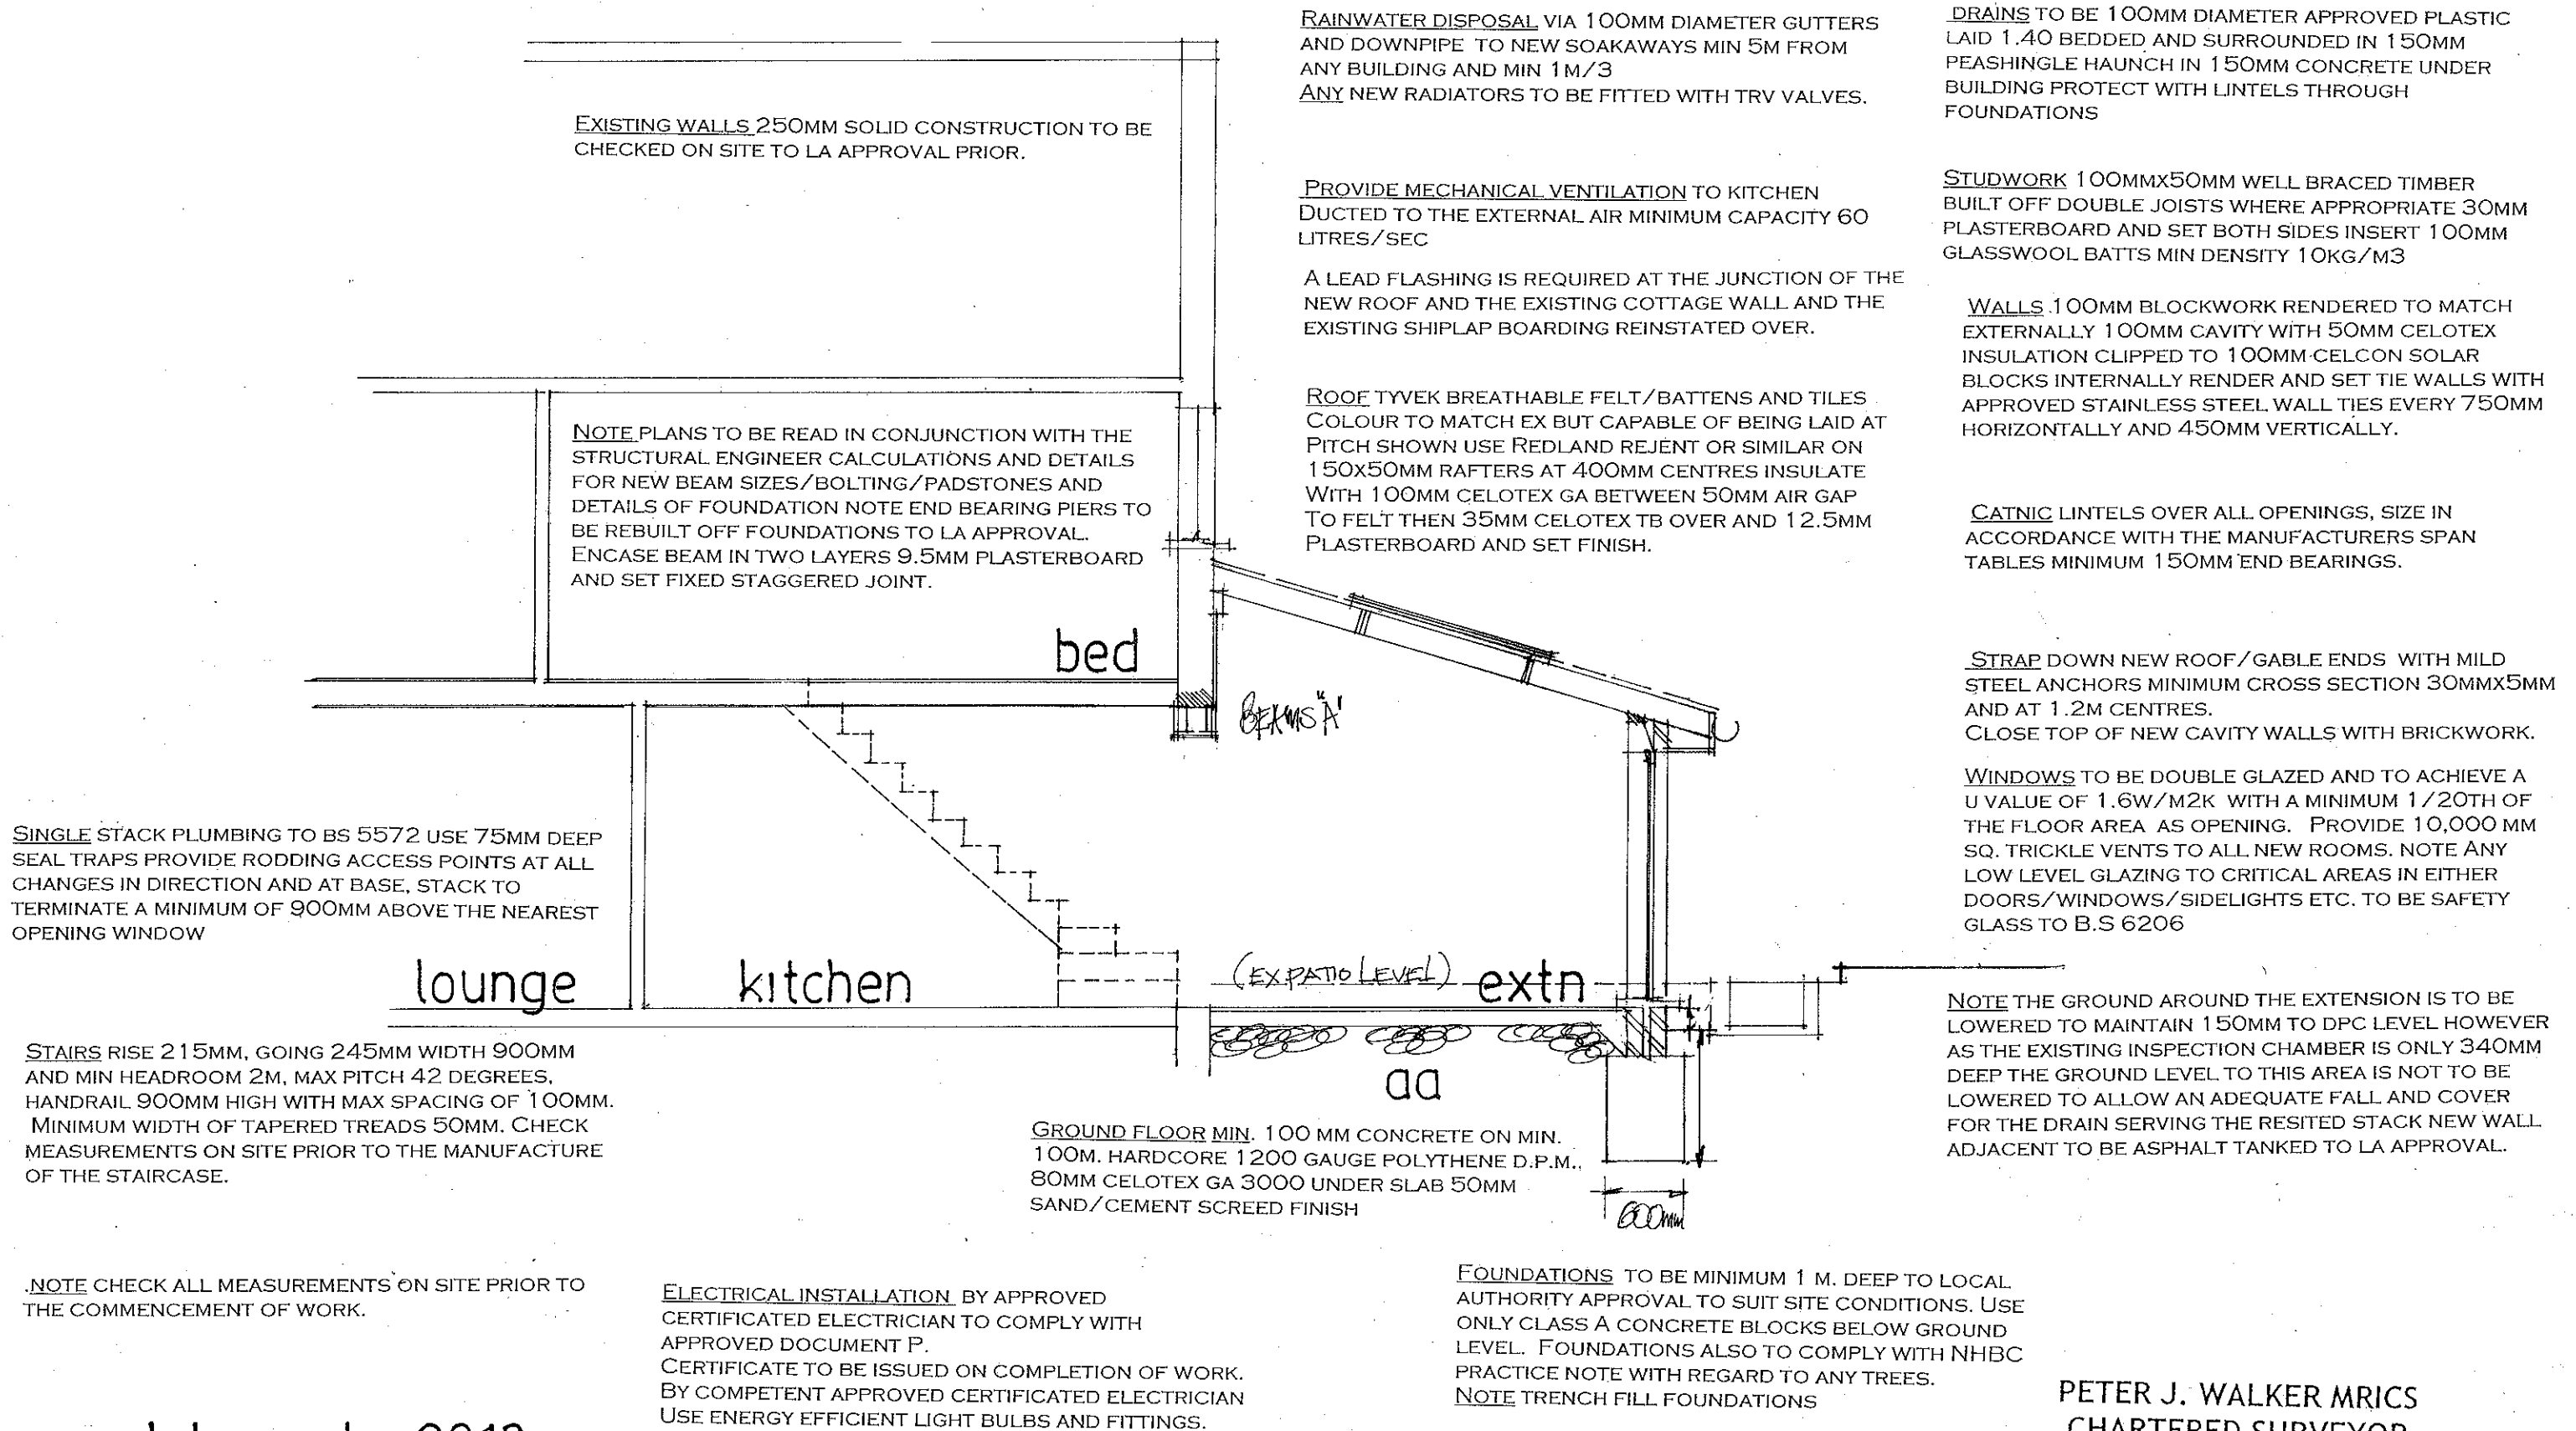

date july 2013
scale 1:50

SECTION DRAWING

PETER J. WALKER MRICS
CHARTERED SURVEYOR
182 SEAFRONT, HAYLING ISLAND, HANTS
PO11 9 AN

TEL: 02392 467571