


REPLACEMENT OF EXISTING SUB STANDARD BUILDING.
14A, TURNERBURY LANE, HAYLING ISLAND, HANTS.
FOR MR A. GREEN, (REVISION TO APP/11/01265)

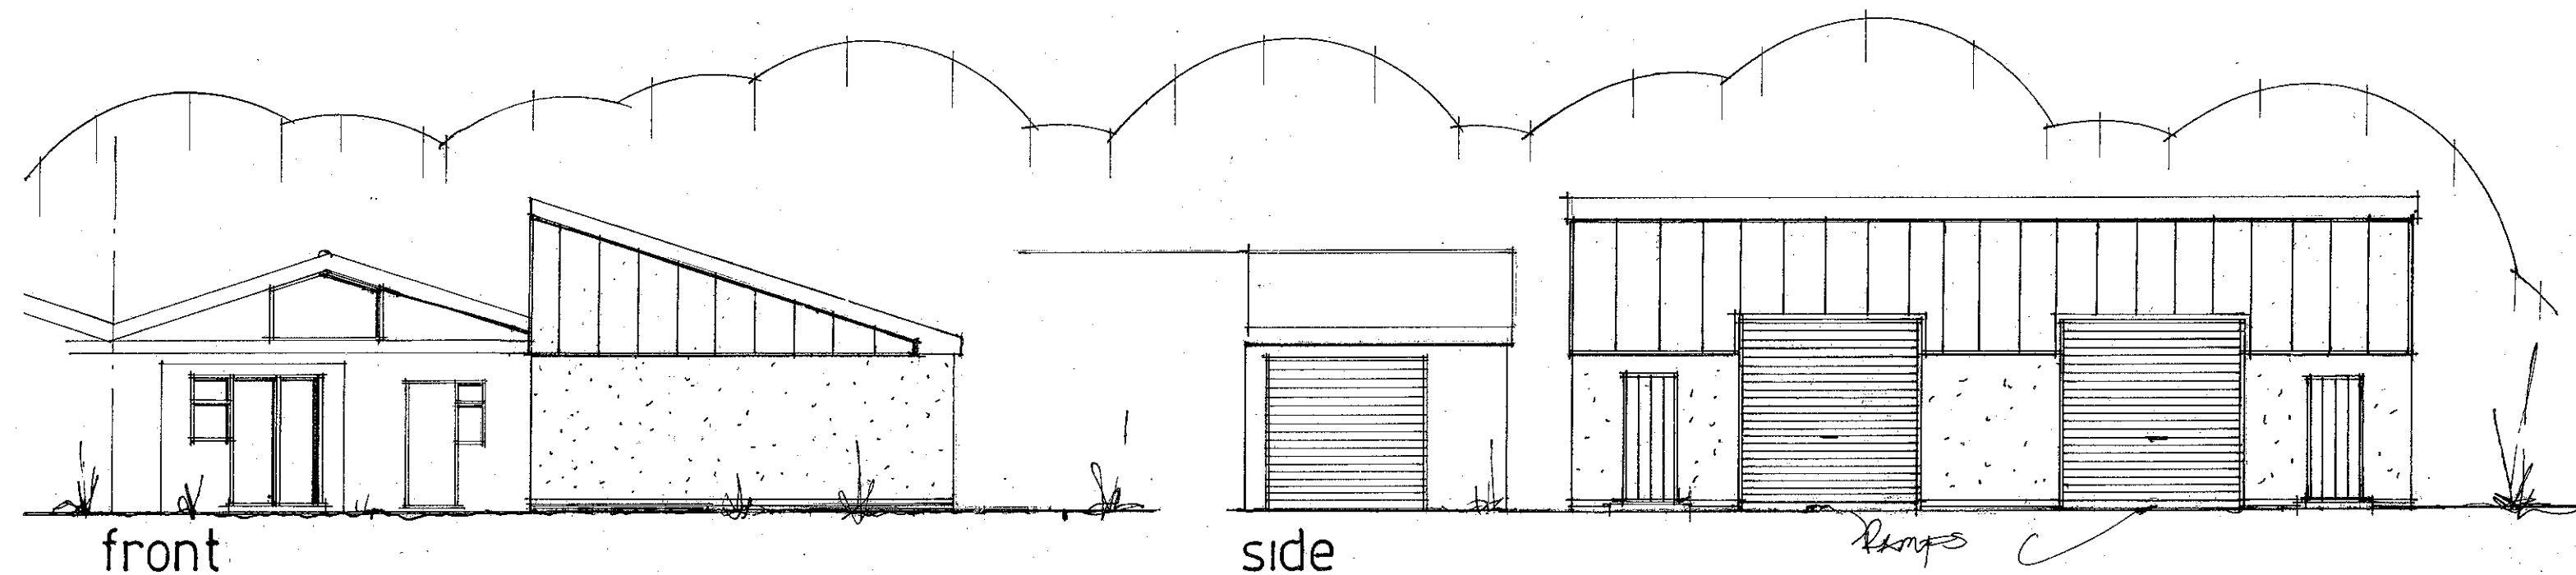

date july 2013
scale 1:100

PROPOSED ELEVATIONS.

PETER J. WALKER MRICS
CHARTERED SURVEYOR
182 SEAFRONT, HAYLING ISLAND, HANTS
PO11 9 AN

TEL: 02392 467571