



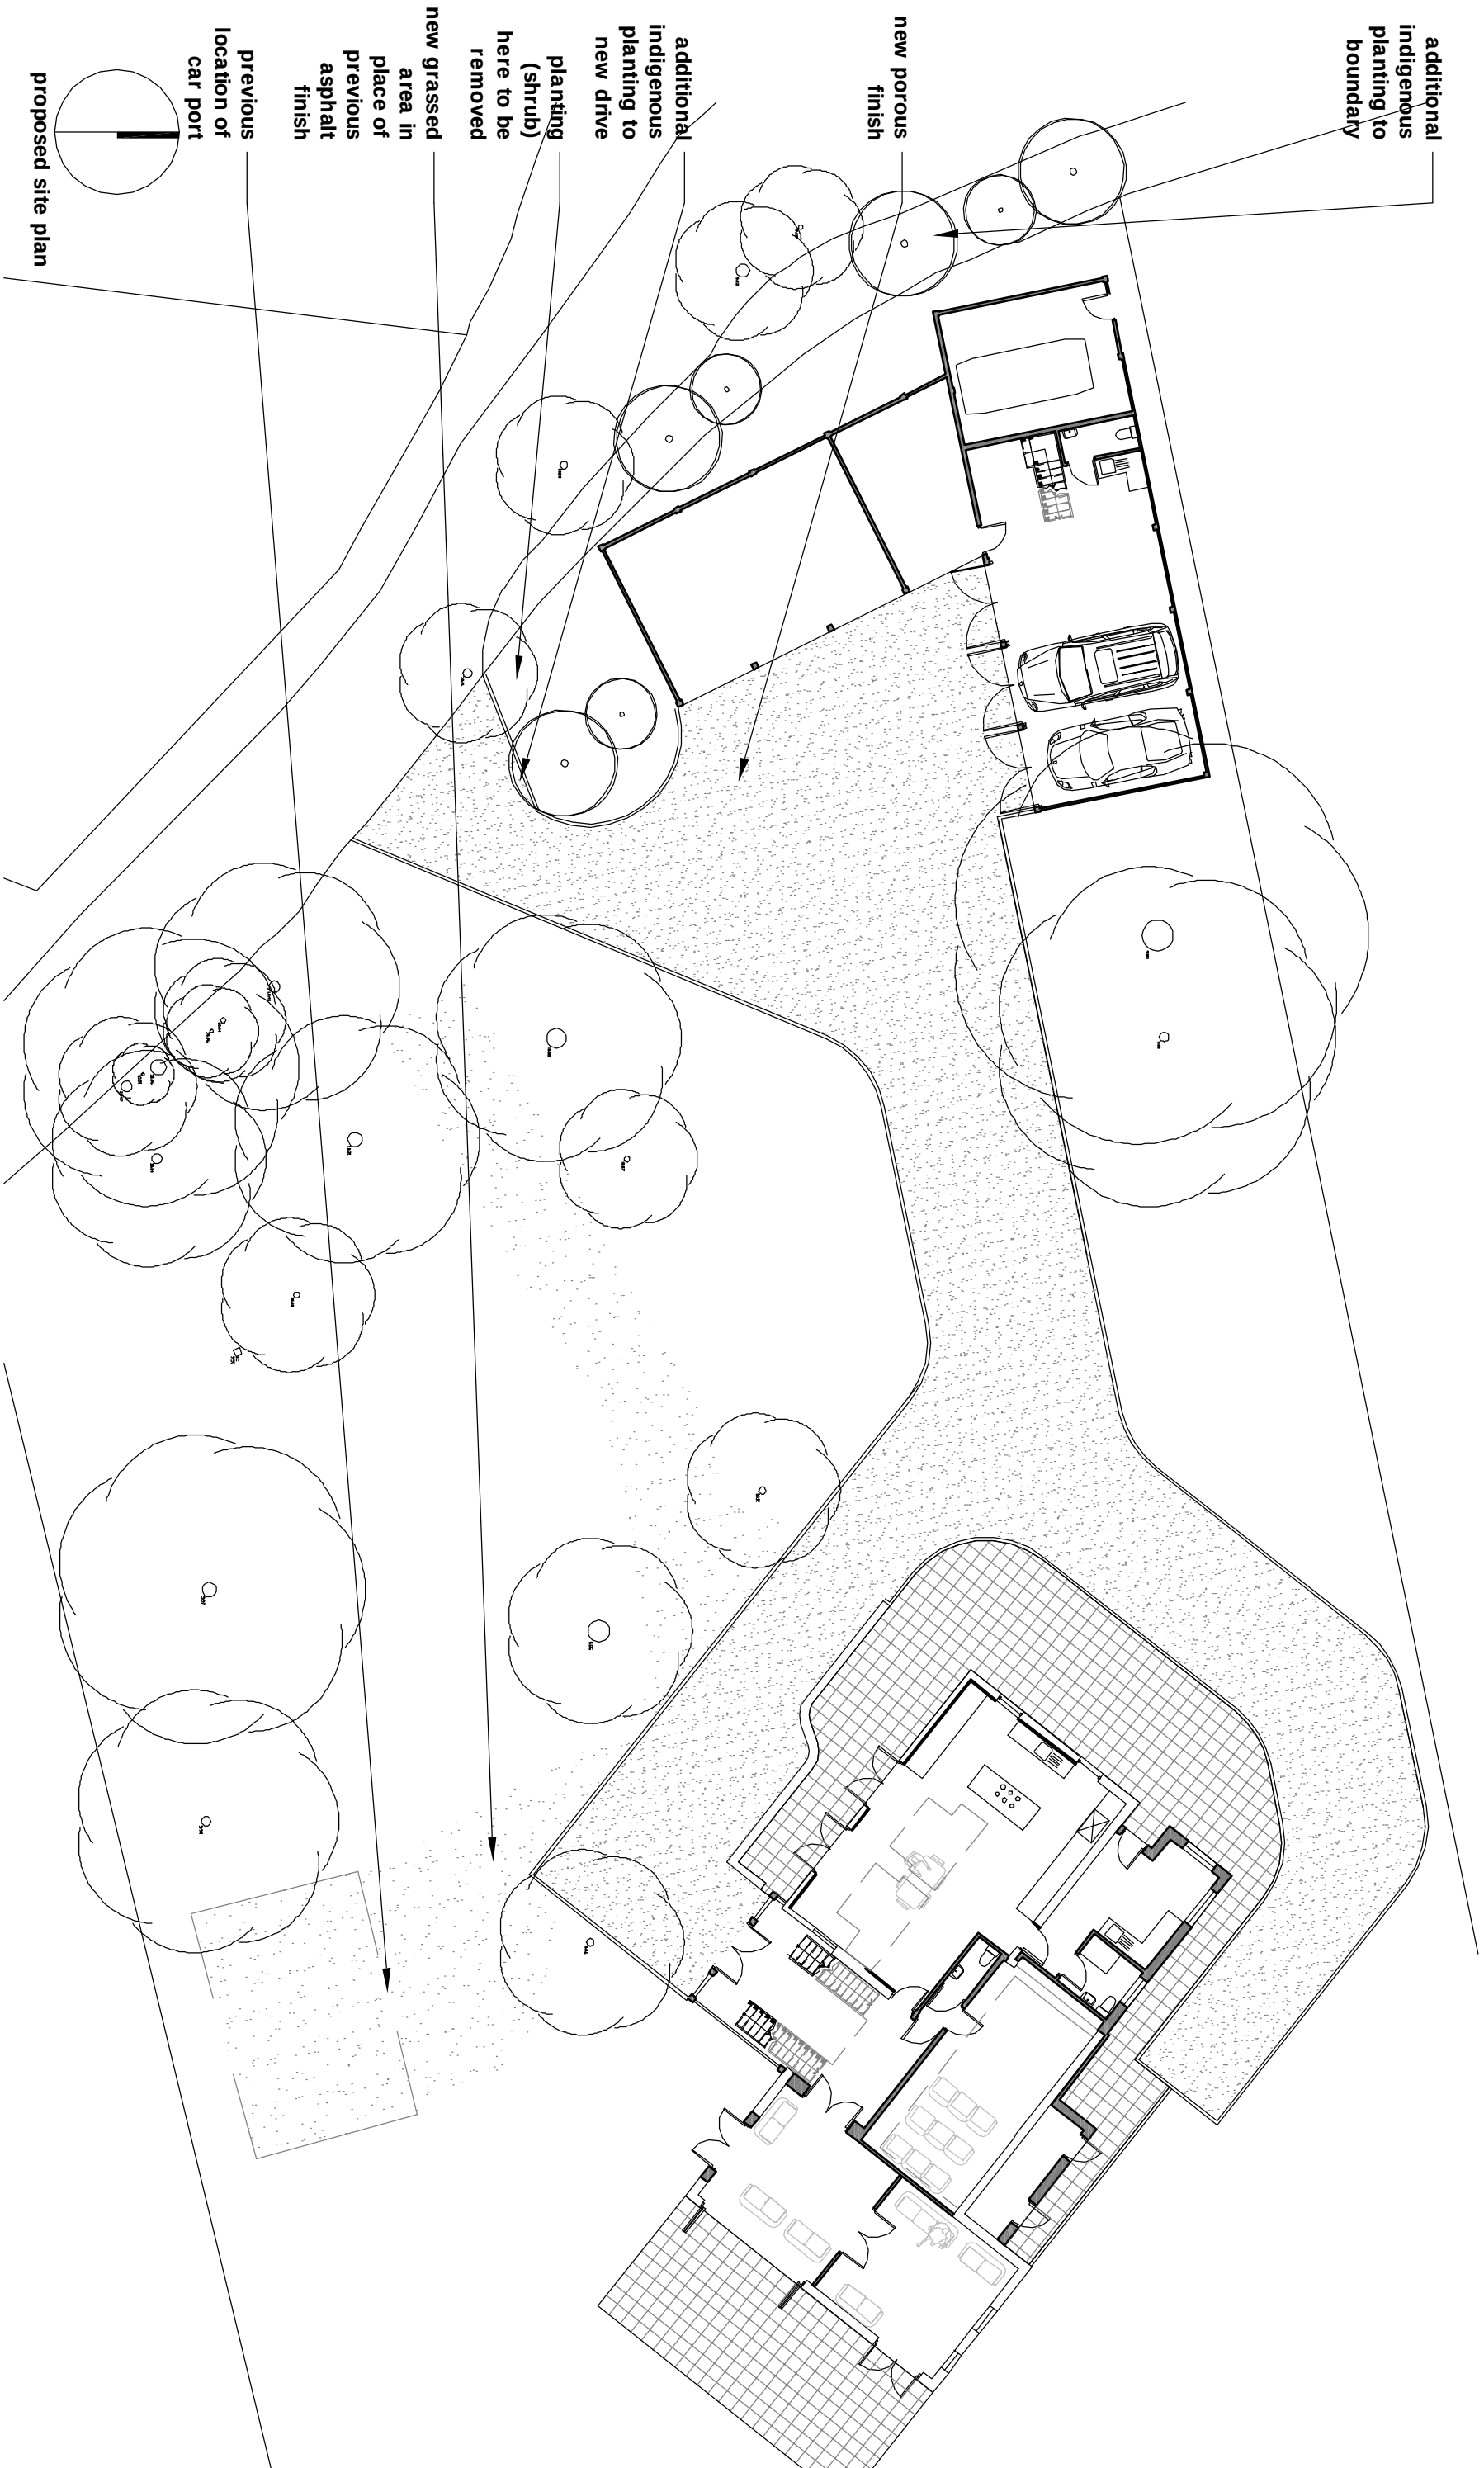

revisions
-/-/-

scale bars
1:200

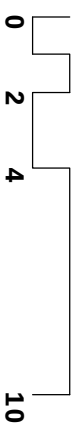

scale
1:200 @ A3

job name
dean tail

date
sept 12

job number
13011

drawing number
(pl)09

drawing name
proposed site
plan

status
planning

revision
-

this drawing is not for
construction
this drawing is the
property of:
dwell design
28 beaconsfield avenue
cosham
portsmouth
po6 2pt

dwell design
ltd