


© Crown copyright.
All rights reserved.
Reproduced by permission.
Licence No. 100046837

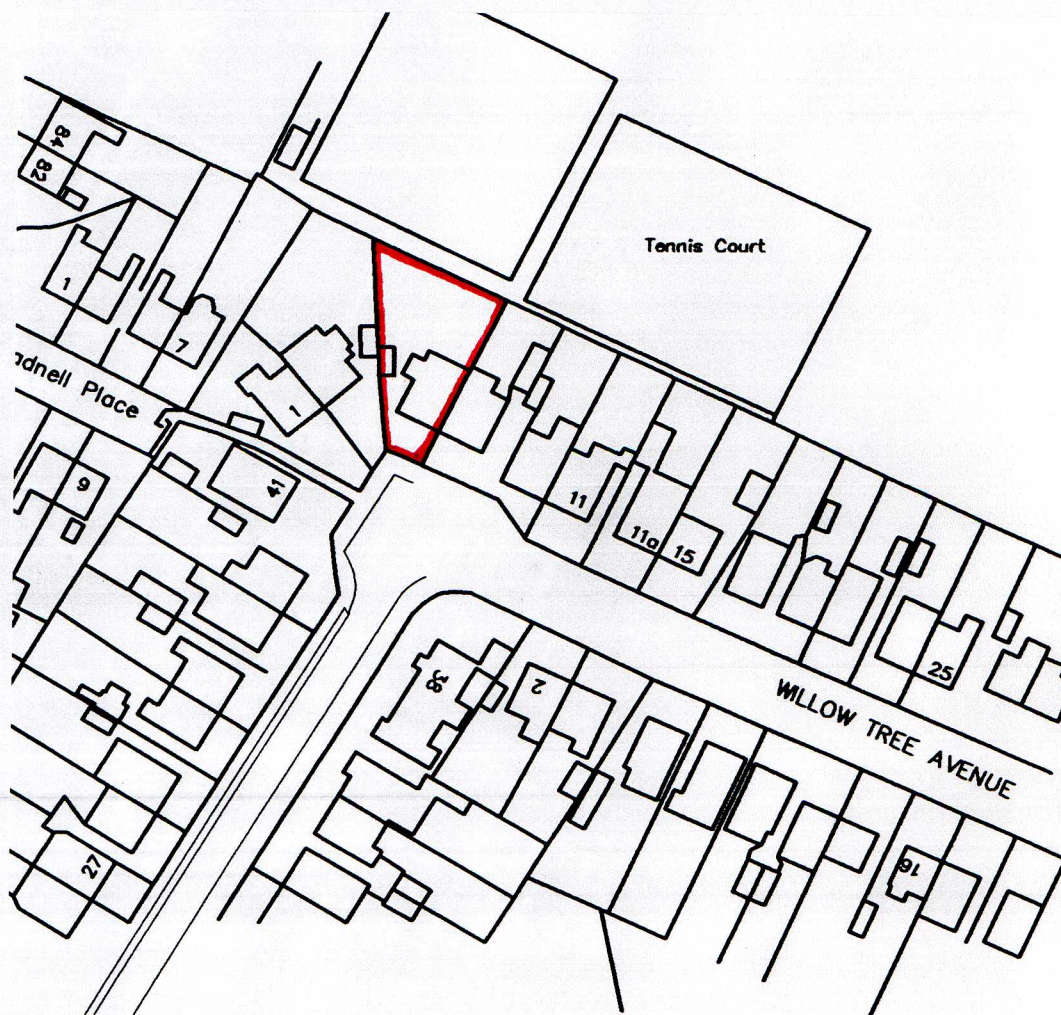

Martin Critchley
CHARTERED ARCHITECT
15E South Street, Havant,
Hampshire, PO9 1BU

JOB

5 Willow Tree Avenue,
Cowplain PO8 8AL

Job No.

1531

DRAWING

LOCATION PLAN

Drg No.

201

DATE: 26/06/15

SCALE: 1:1250

DRAWN: P.C.