
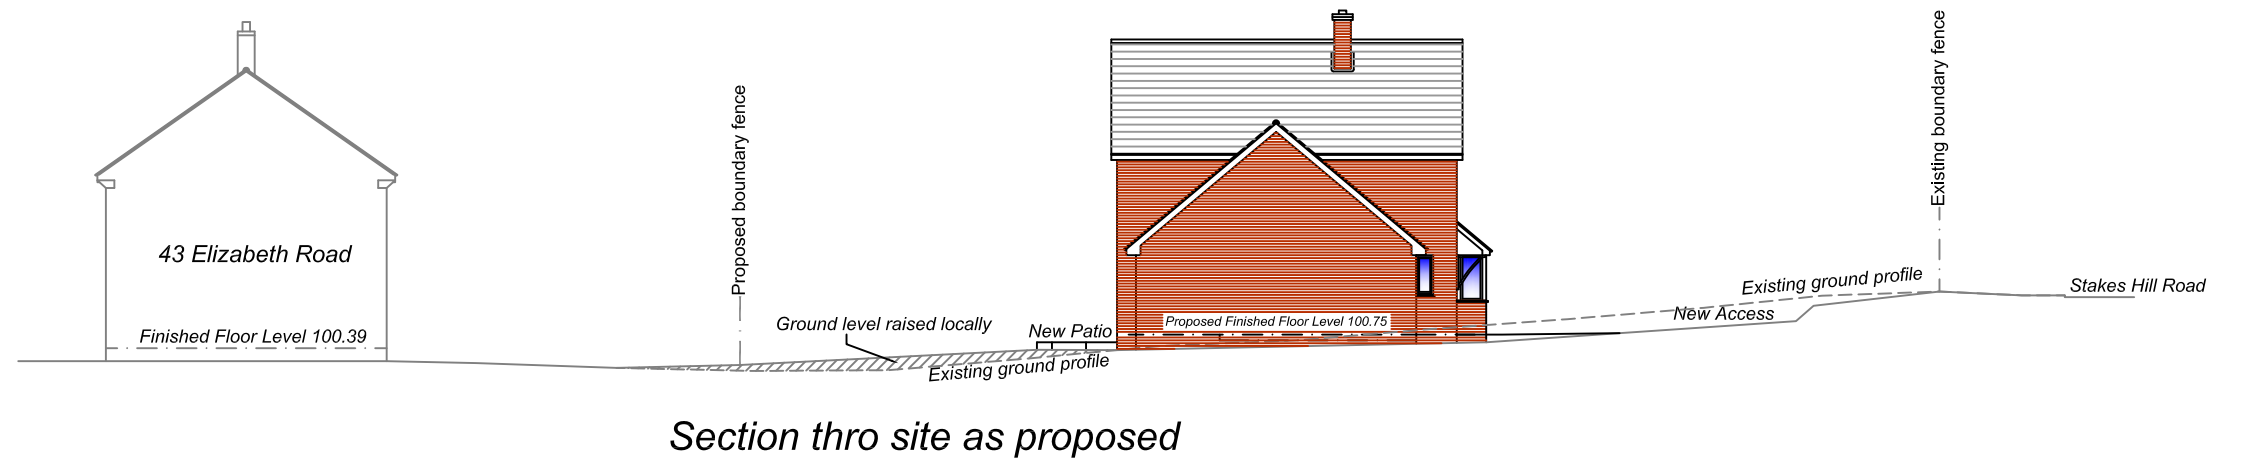
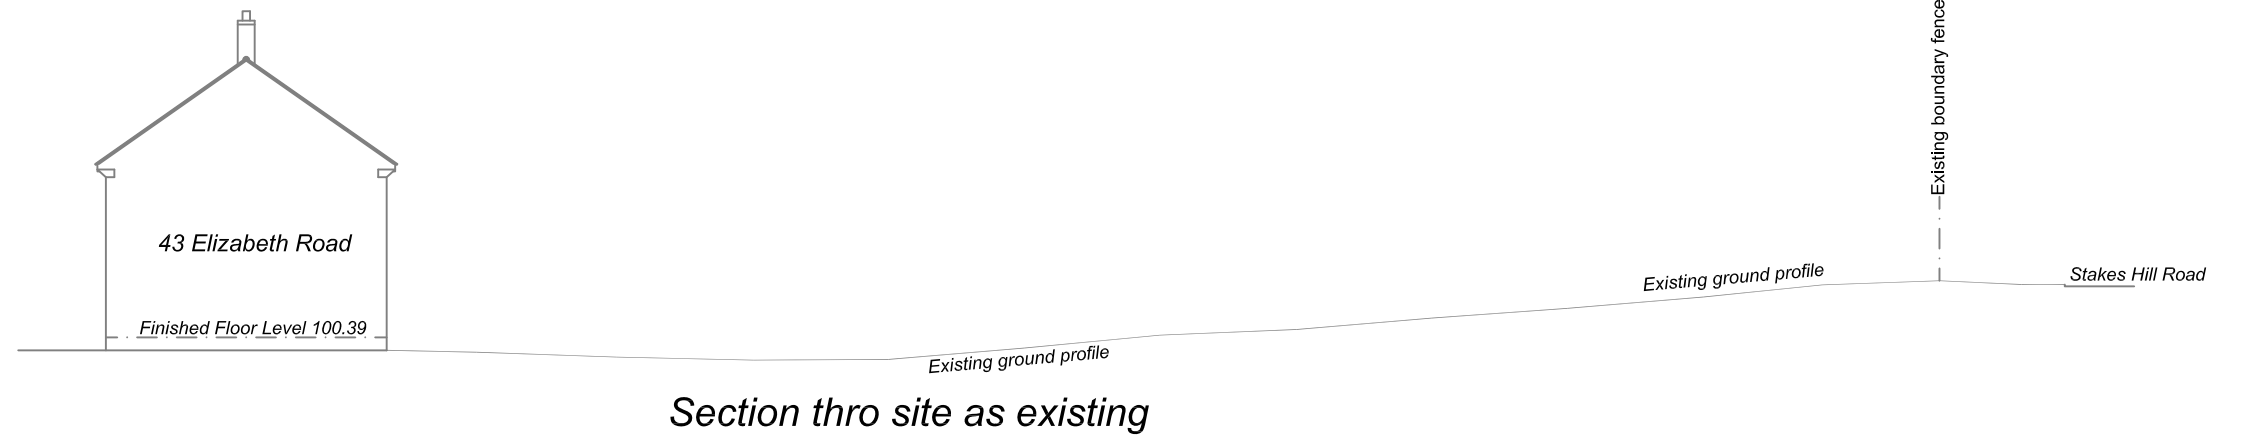


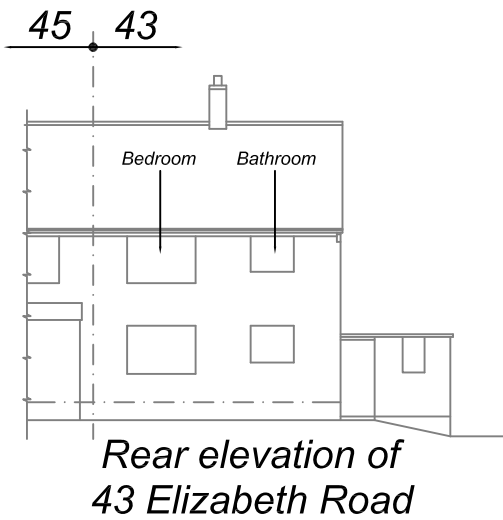

Architectural & Civil Engineering Design
143 Station Road, Liss, Hants. GU33 7AJ
Tel 01730 894988 Fax 01730 891165
e-mail:enquiries@acedesigns-ltd.co.uk
www.ace-designs.co.uk

Job Title	Proposed New Dwelling rear of 43 Elizabeth Road, Waterlooville
Drawing Title	Site Sections

Client	Mr J G Gill
--------	-------------

Scale	1:200 @ A3	Date	June 15	Designed	GG
Drawn	EV	Checked	GG	Approved	
Job No	140301	Drawing No	140301 / 09	Rev	