



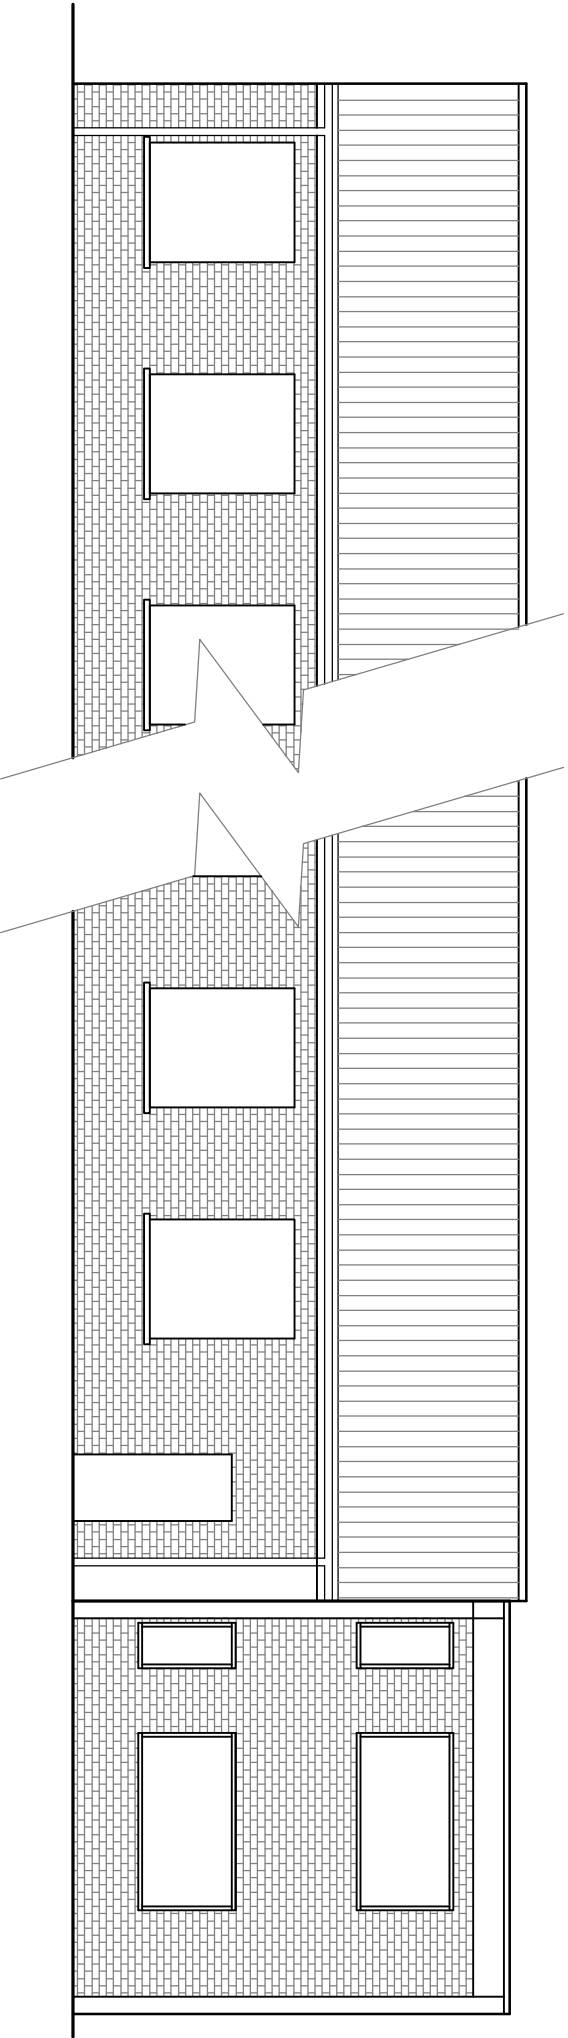

EXISTING NORTH EAST ELEVATION

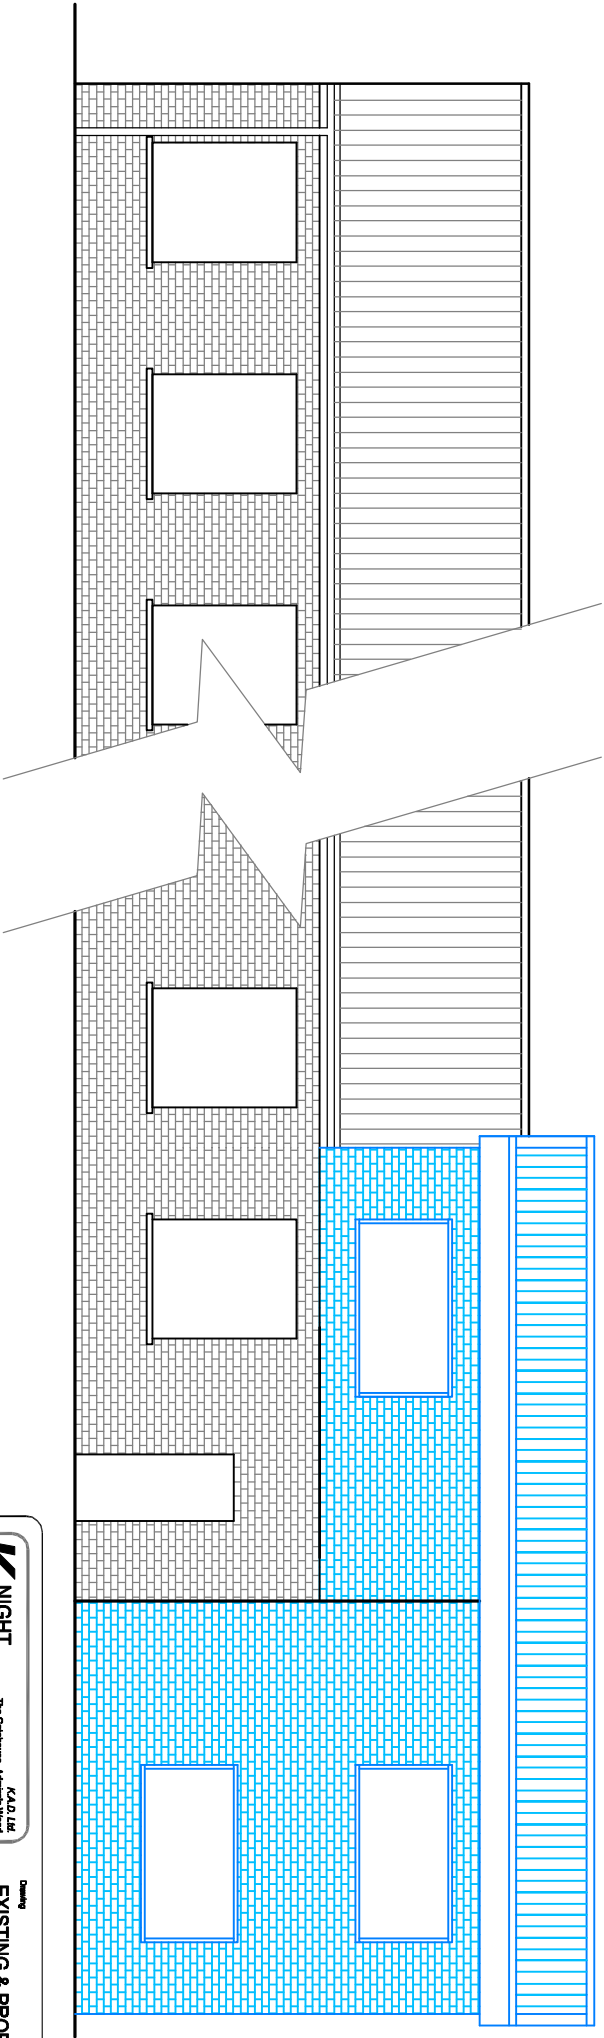

PROPOSED NORTH EAST ELEVATION



K

NIGHT

ARCHITECTURAL

DESIGN

The Galahouse, Ashville Wood

7 Colinsdale Way

Sandyway Green

SO24 1YX

MO 07801 346 479

TEL 01488 880 194

EMAIL info@k-n.co.uk

K&A S. Ltd

7 Colinsdale Way

Sandyway Green

SO24 1YX

MO 07801 346 479

TEL 01488 880 194

EMAIL info@k-n.co.uk

Client: ACTION PUMPS

Project: 14 ARNSIDE ROAD
WATERLOOVILLE

Drawing				
EXISTING & PROPOSED NORTH EAST ELEVATIONS				
Scale	Project no.	Revised	Drawn	Rev
1:100@A4	KAD	11	A	EL
				B