




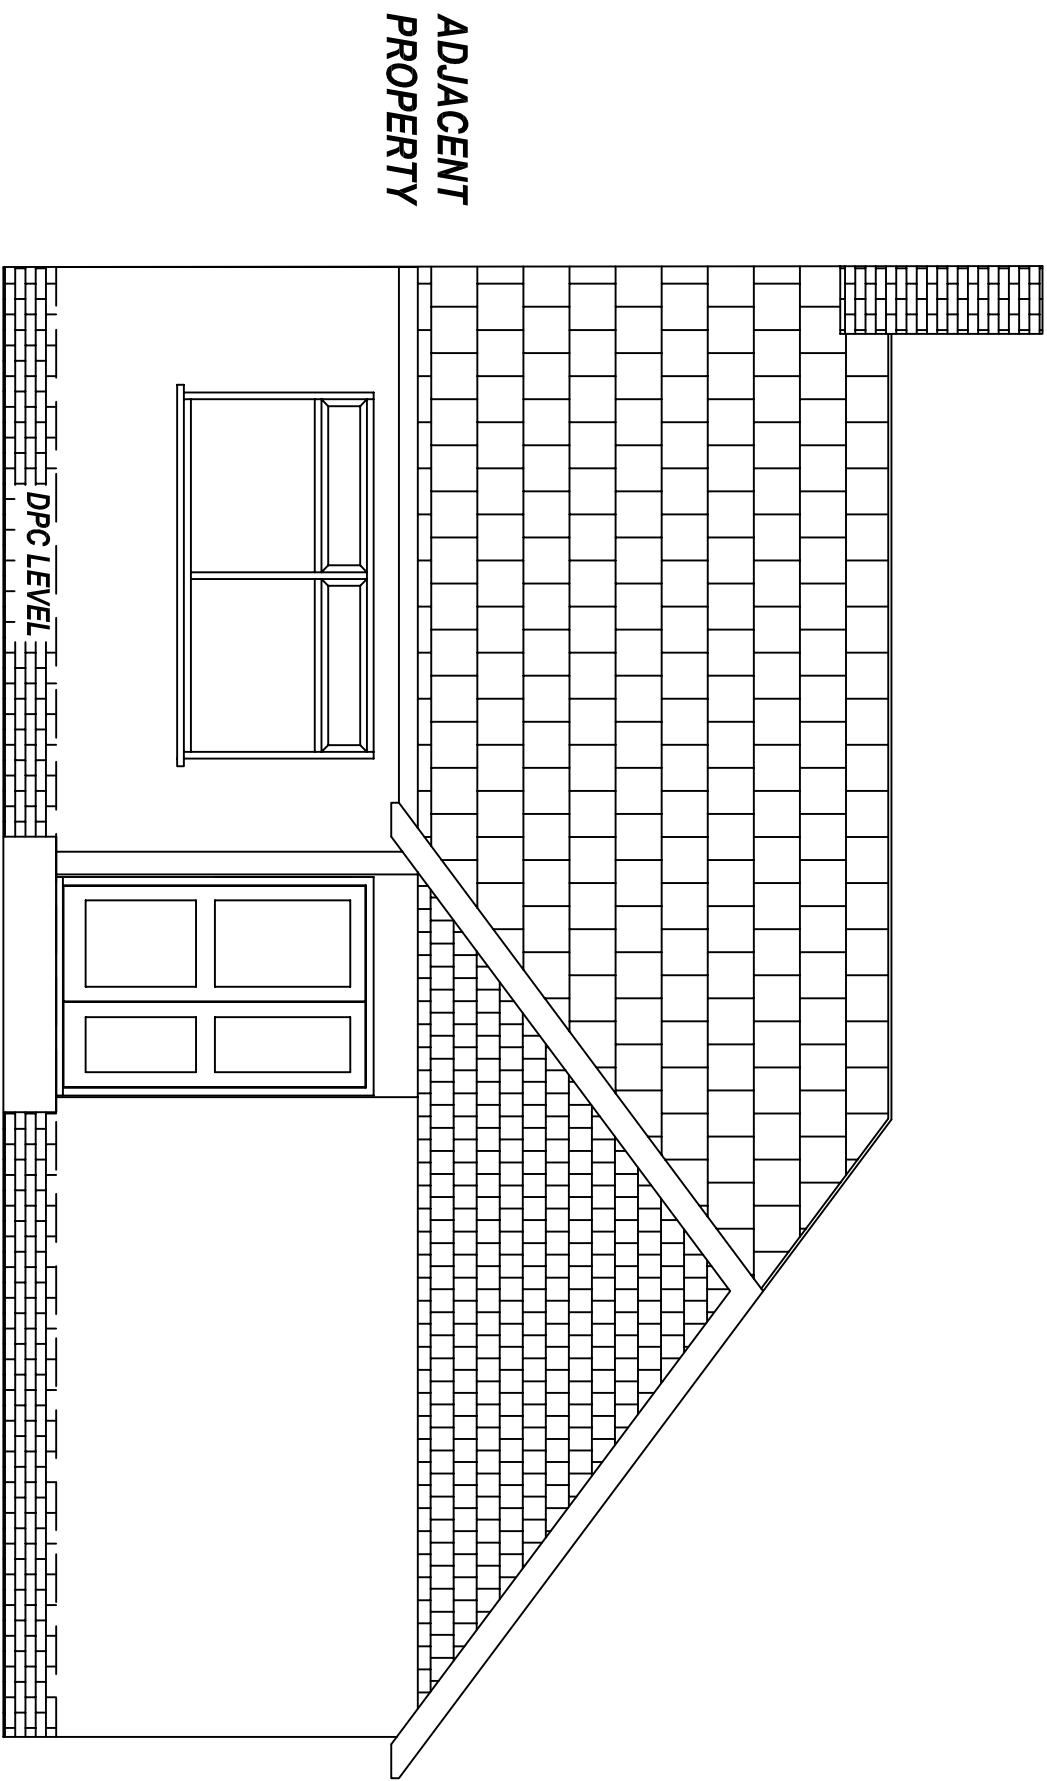


EXISTING FRONT ELEVATION

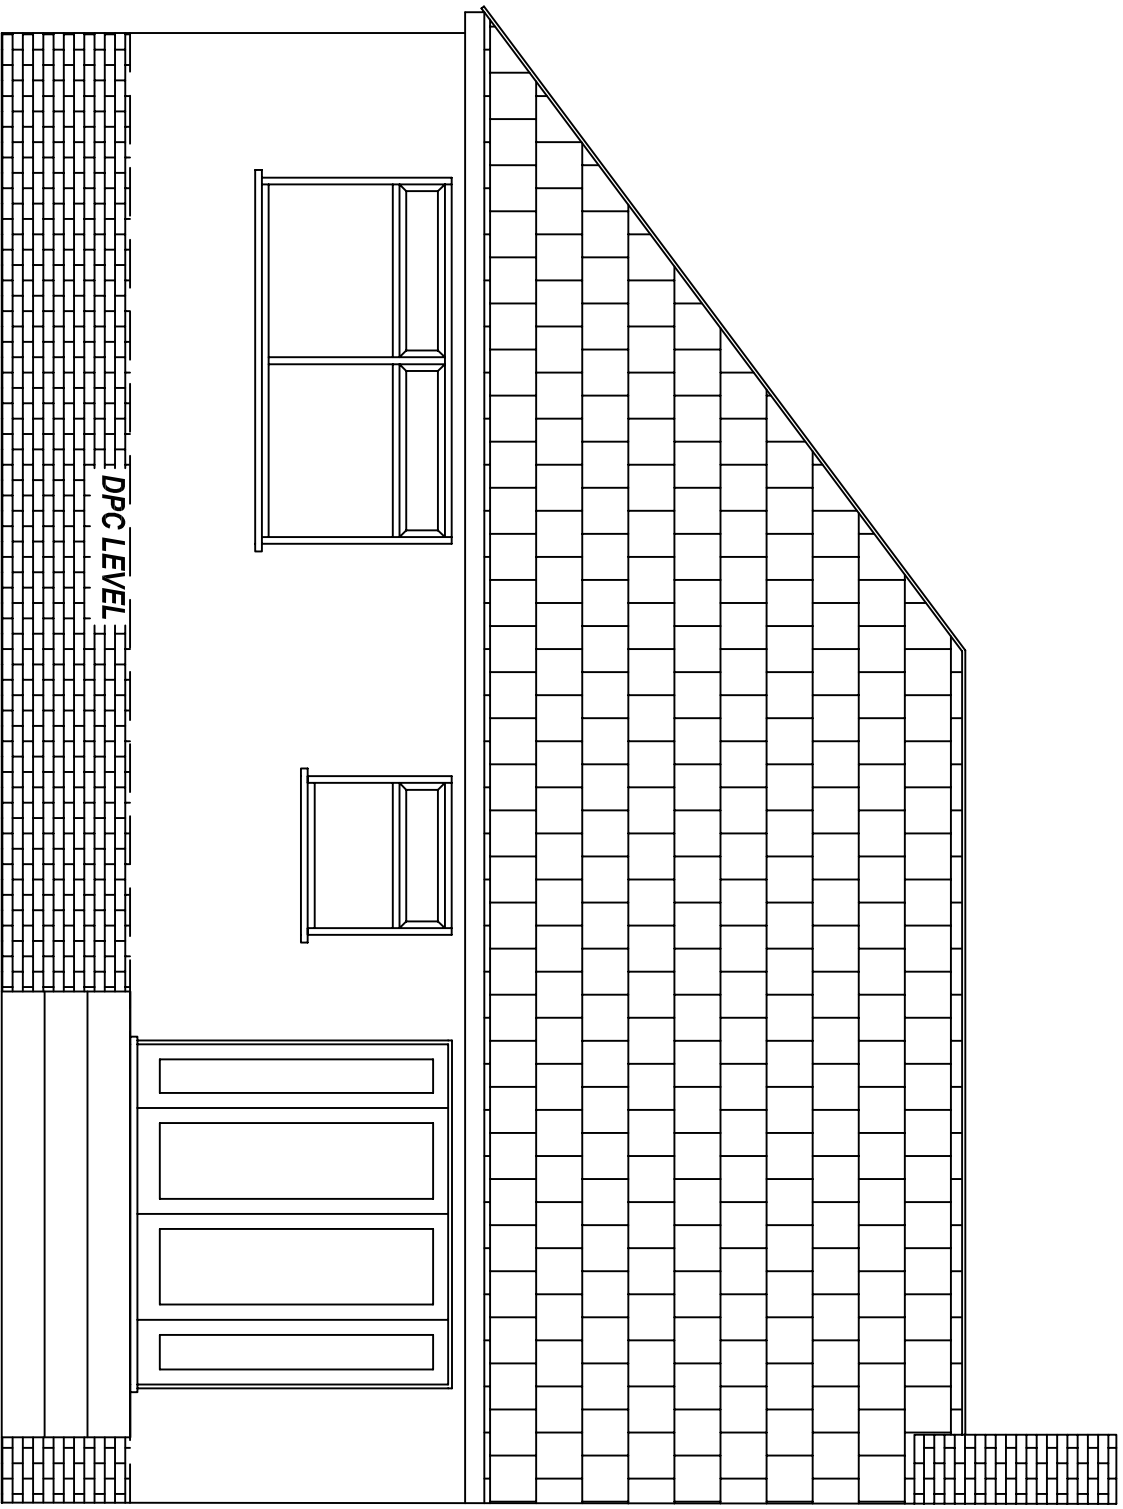


EXISTING REAR ELEVATION

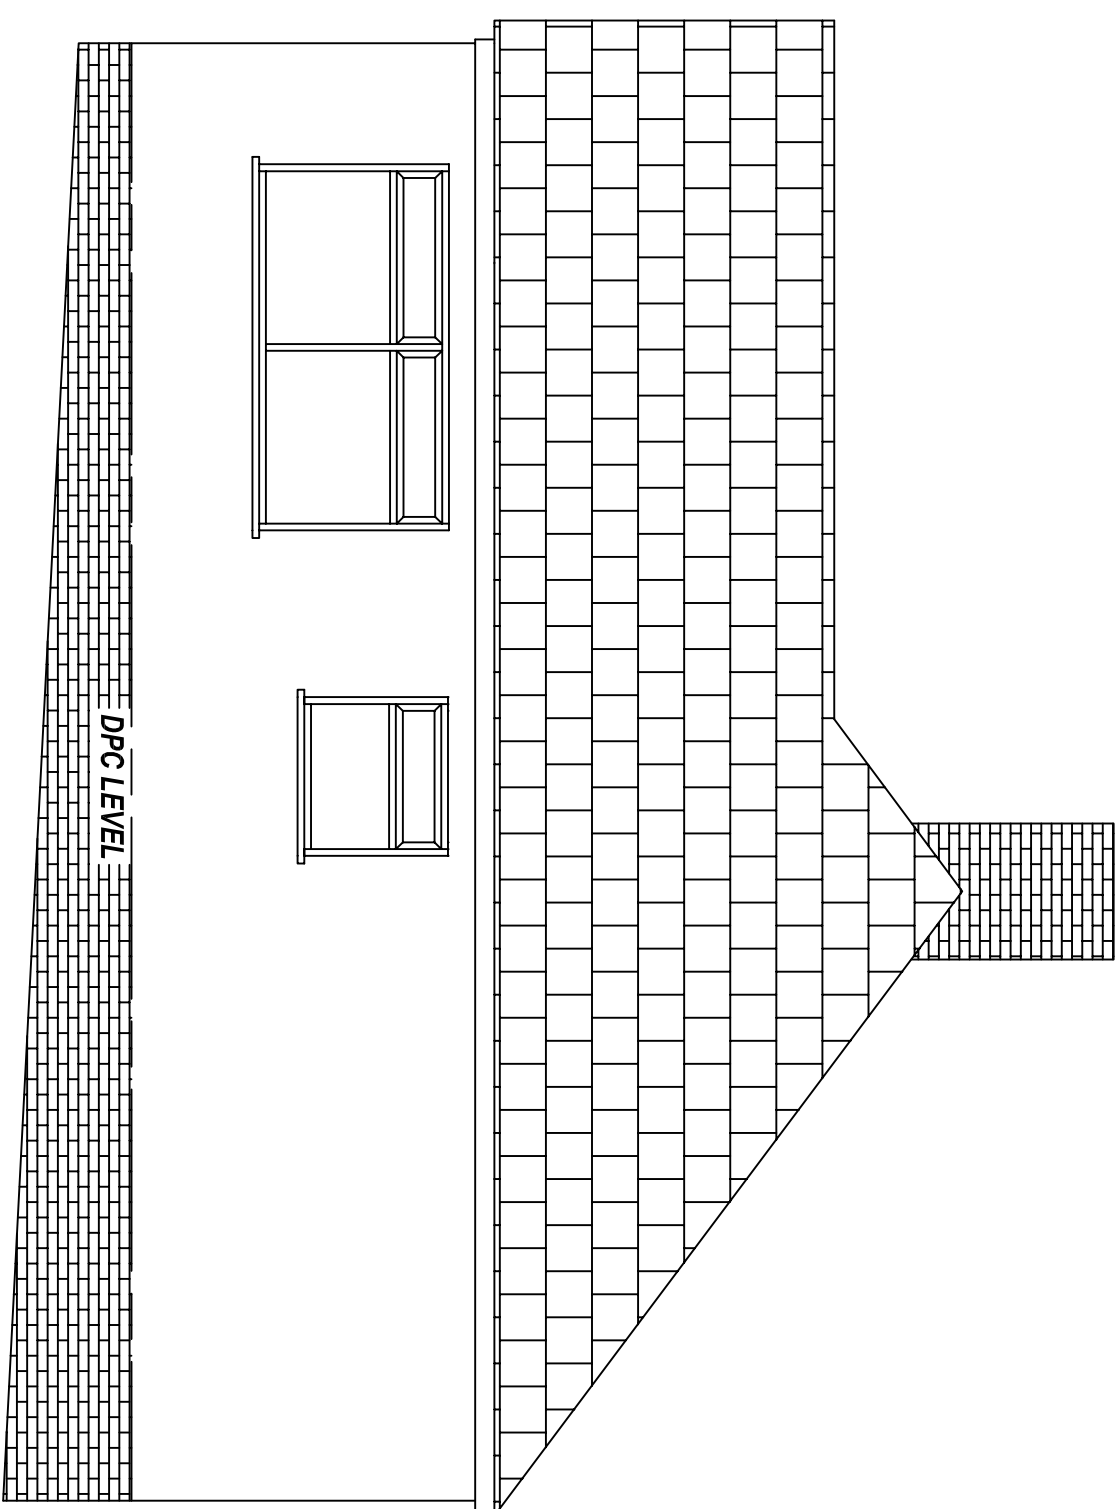


EXISTING SIDE ELEVATION

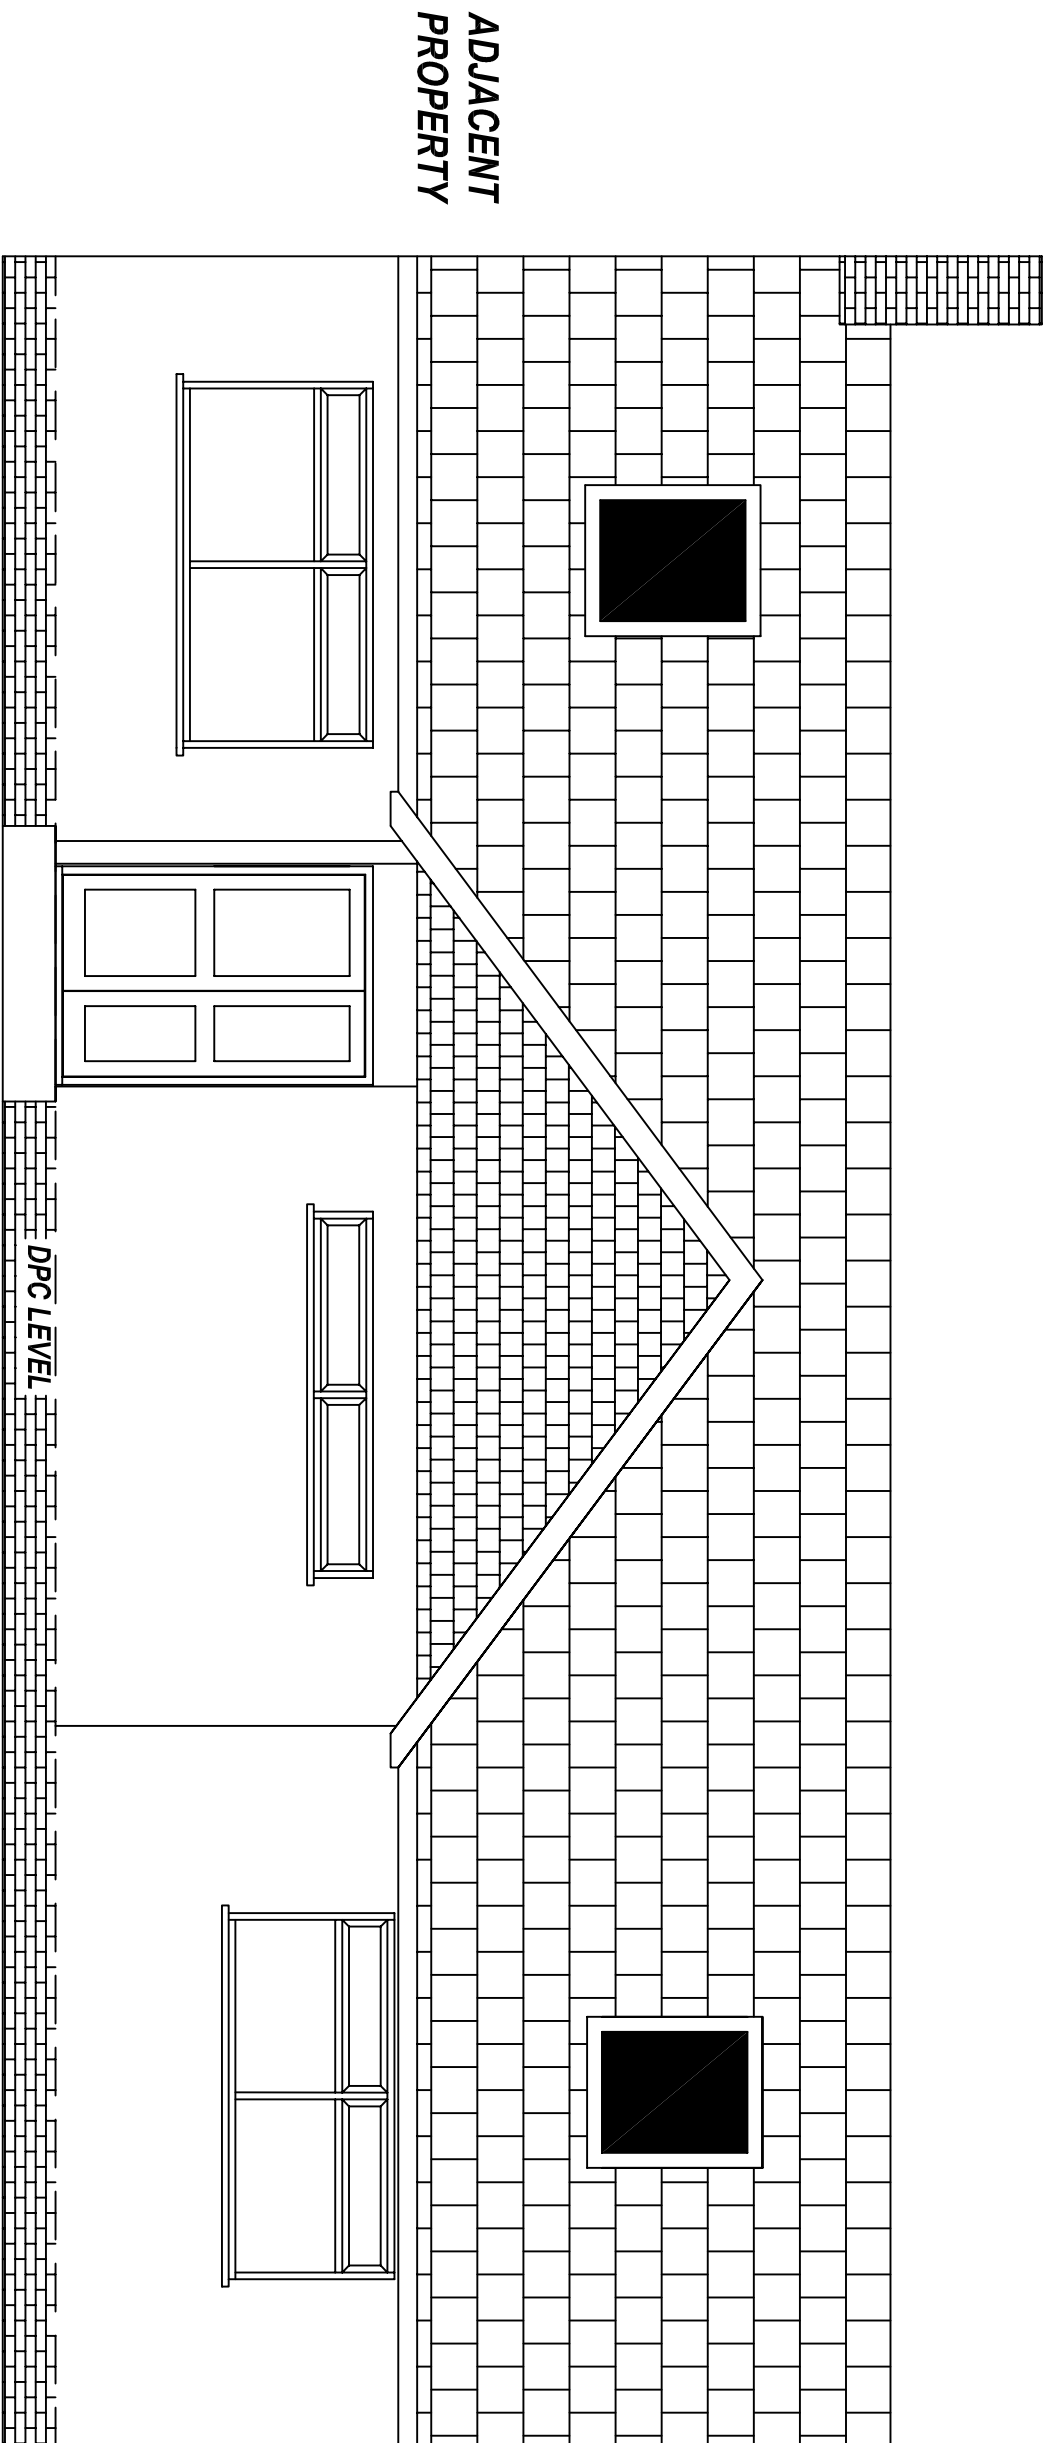

PROPOSED FRONT ELEVATION

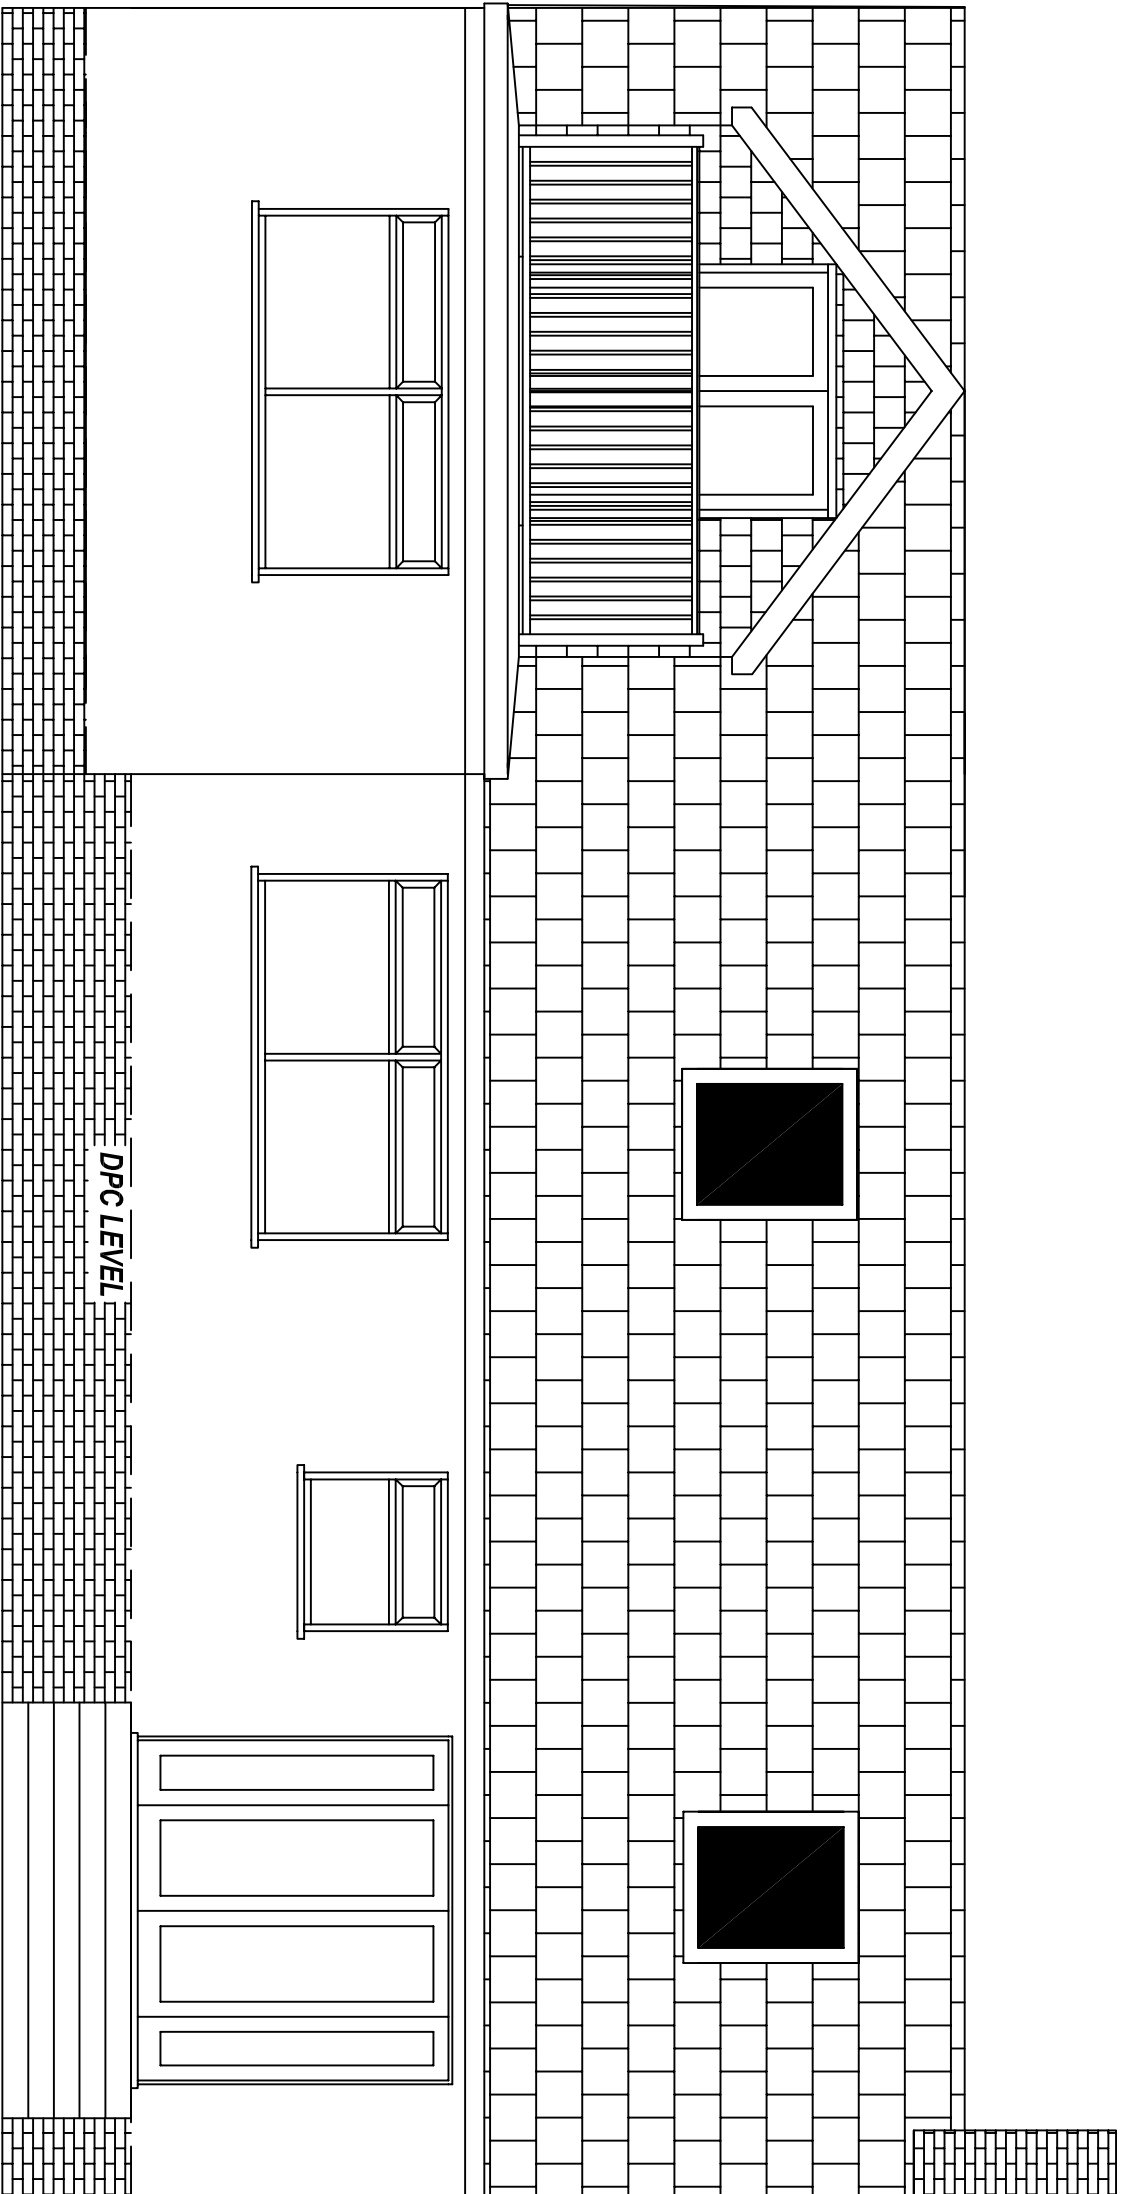

PROPOSED REAR ELEVATION

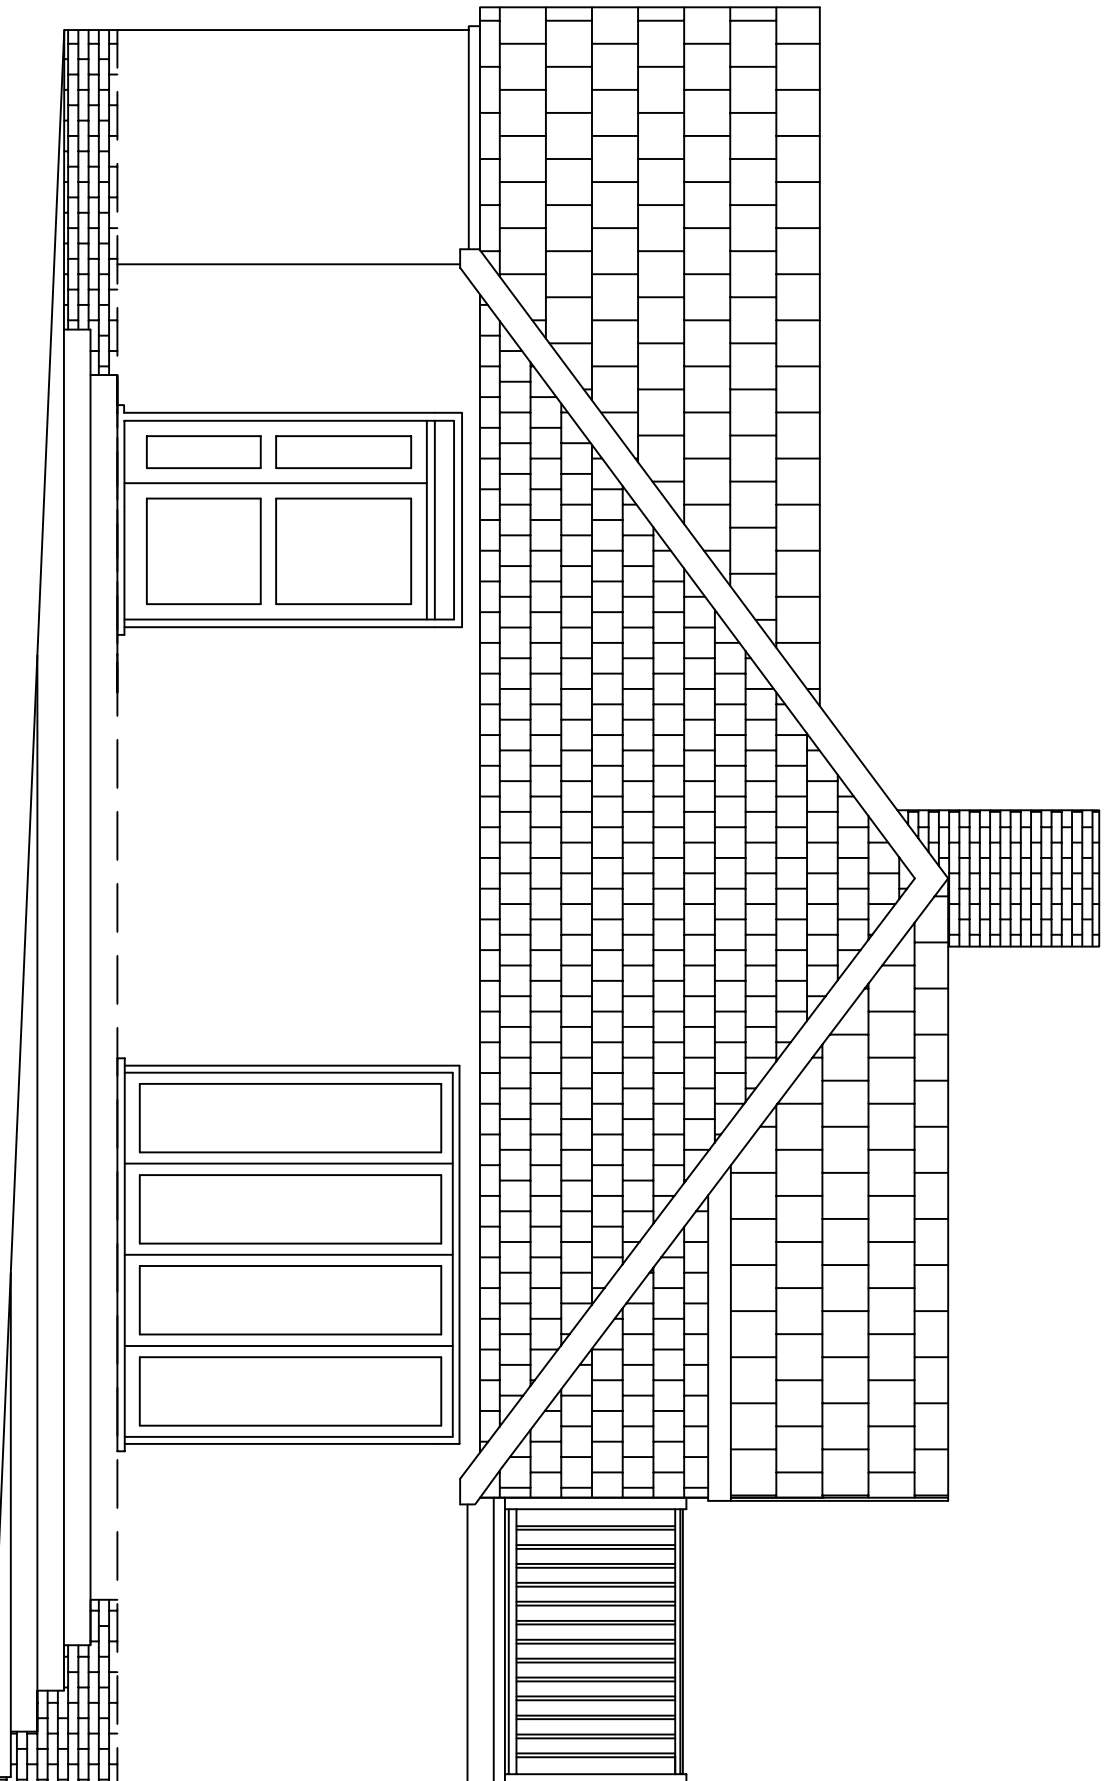

PROPOSED SIDE ELEVATION

General Notes

Rev D 3rd Nov 2014

Removed rear patio doors and replaced with window
Removed gable window and tile hang to gable
Reduced front elevation window height

Rev C 25th Feb 2011

Reduced width of doormat & balustrade

Rev B 29th Jan 2011

Flat roof altered to Doormat
Omitted window to high level side elevation
Added DPC levels and steps

No.	Revision/Issue	Date
Rev A	Window omitted to NW elevation	18th Oct 10

Project Name and Address

59 Littlepark Avenue
Bedhampton
Hampshire
PO9 3QU

Project	Sheet
Exg & Prop Elevation	A567/002D
Date	03/11/2014
Scale	1:50 @ A1