
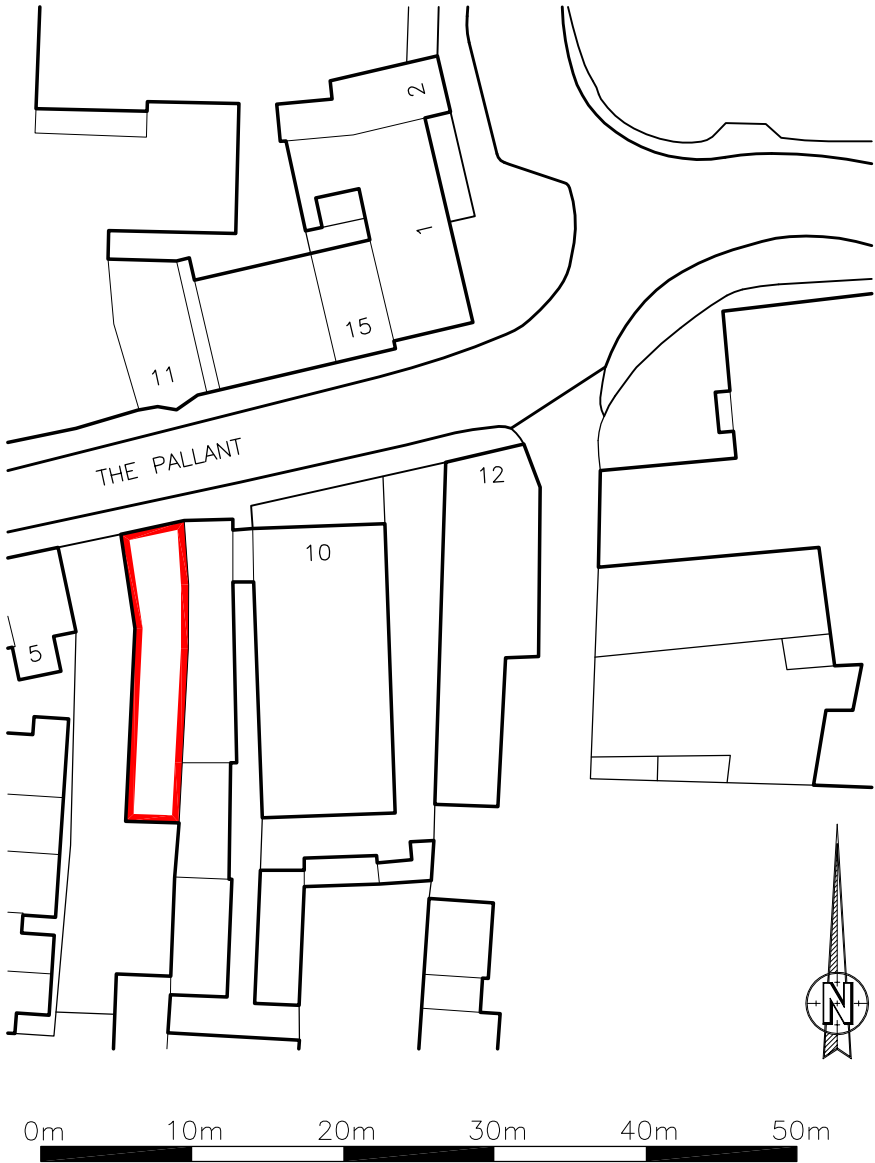


0m 1m 2m 3m 4m 5m 6m 7m 8m 9m 10m

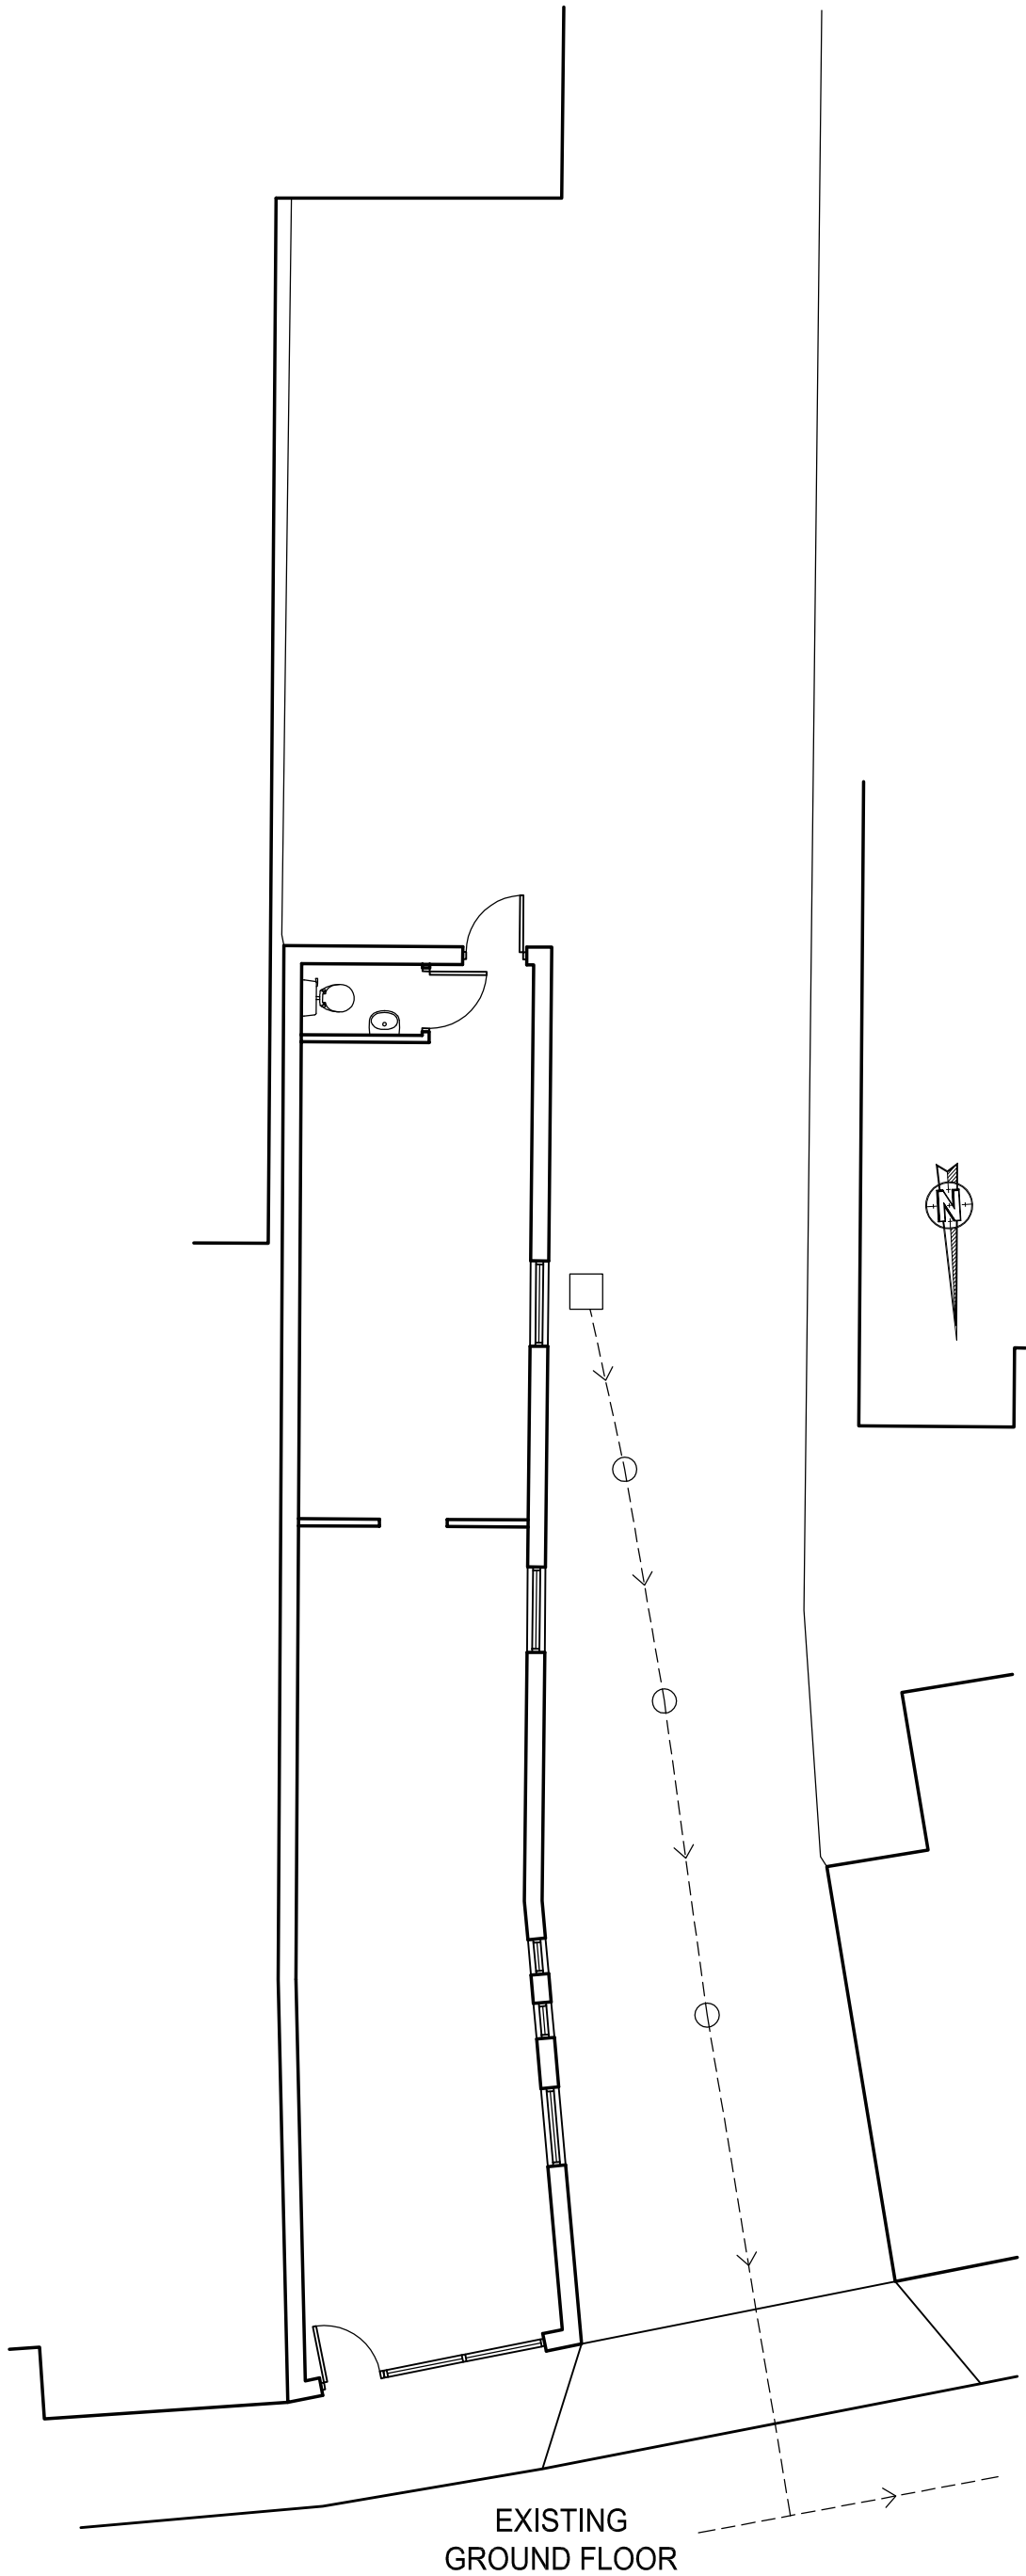

0m 10m 20m 30m 40m 50m

K.A.D. Licensed O.S. No. 100047482

LOCATION PLAN 1:1250

023 9237 7800
 **HOLLOWAY
ILIFFE &
MITCHELL**
www.hi-m.co.uk

Rev	Revision	By	Date	
K NIGHT A ARCHITECTURAL D DESIGN K.A.D. Ltd. The Gatehouse, Admirals Wood Salisbury Green Southampton SO31 7AT m: 07801 346 479 t: 01489 660 194 e: ian@k-a-d.co.uk				
Client				
CLIFF HARRIES				
Project				
10a THE PALLANT HAVANT, HAMPSHIRE PO9 1BE				
Drawing				
EXISTING PLANS				
Scale		Date		
1:100@A3		SEP 14		
Project no.	Sequential	Bldg/Floor	Detail	Rev
KAD	01	A	EX1	.