
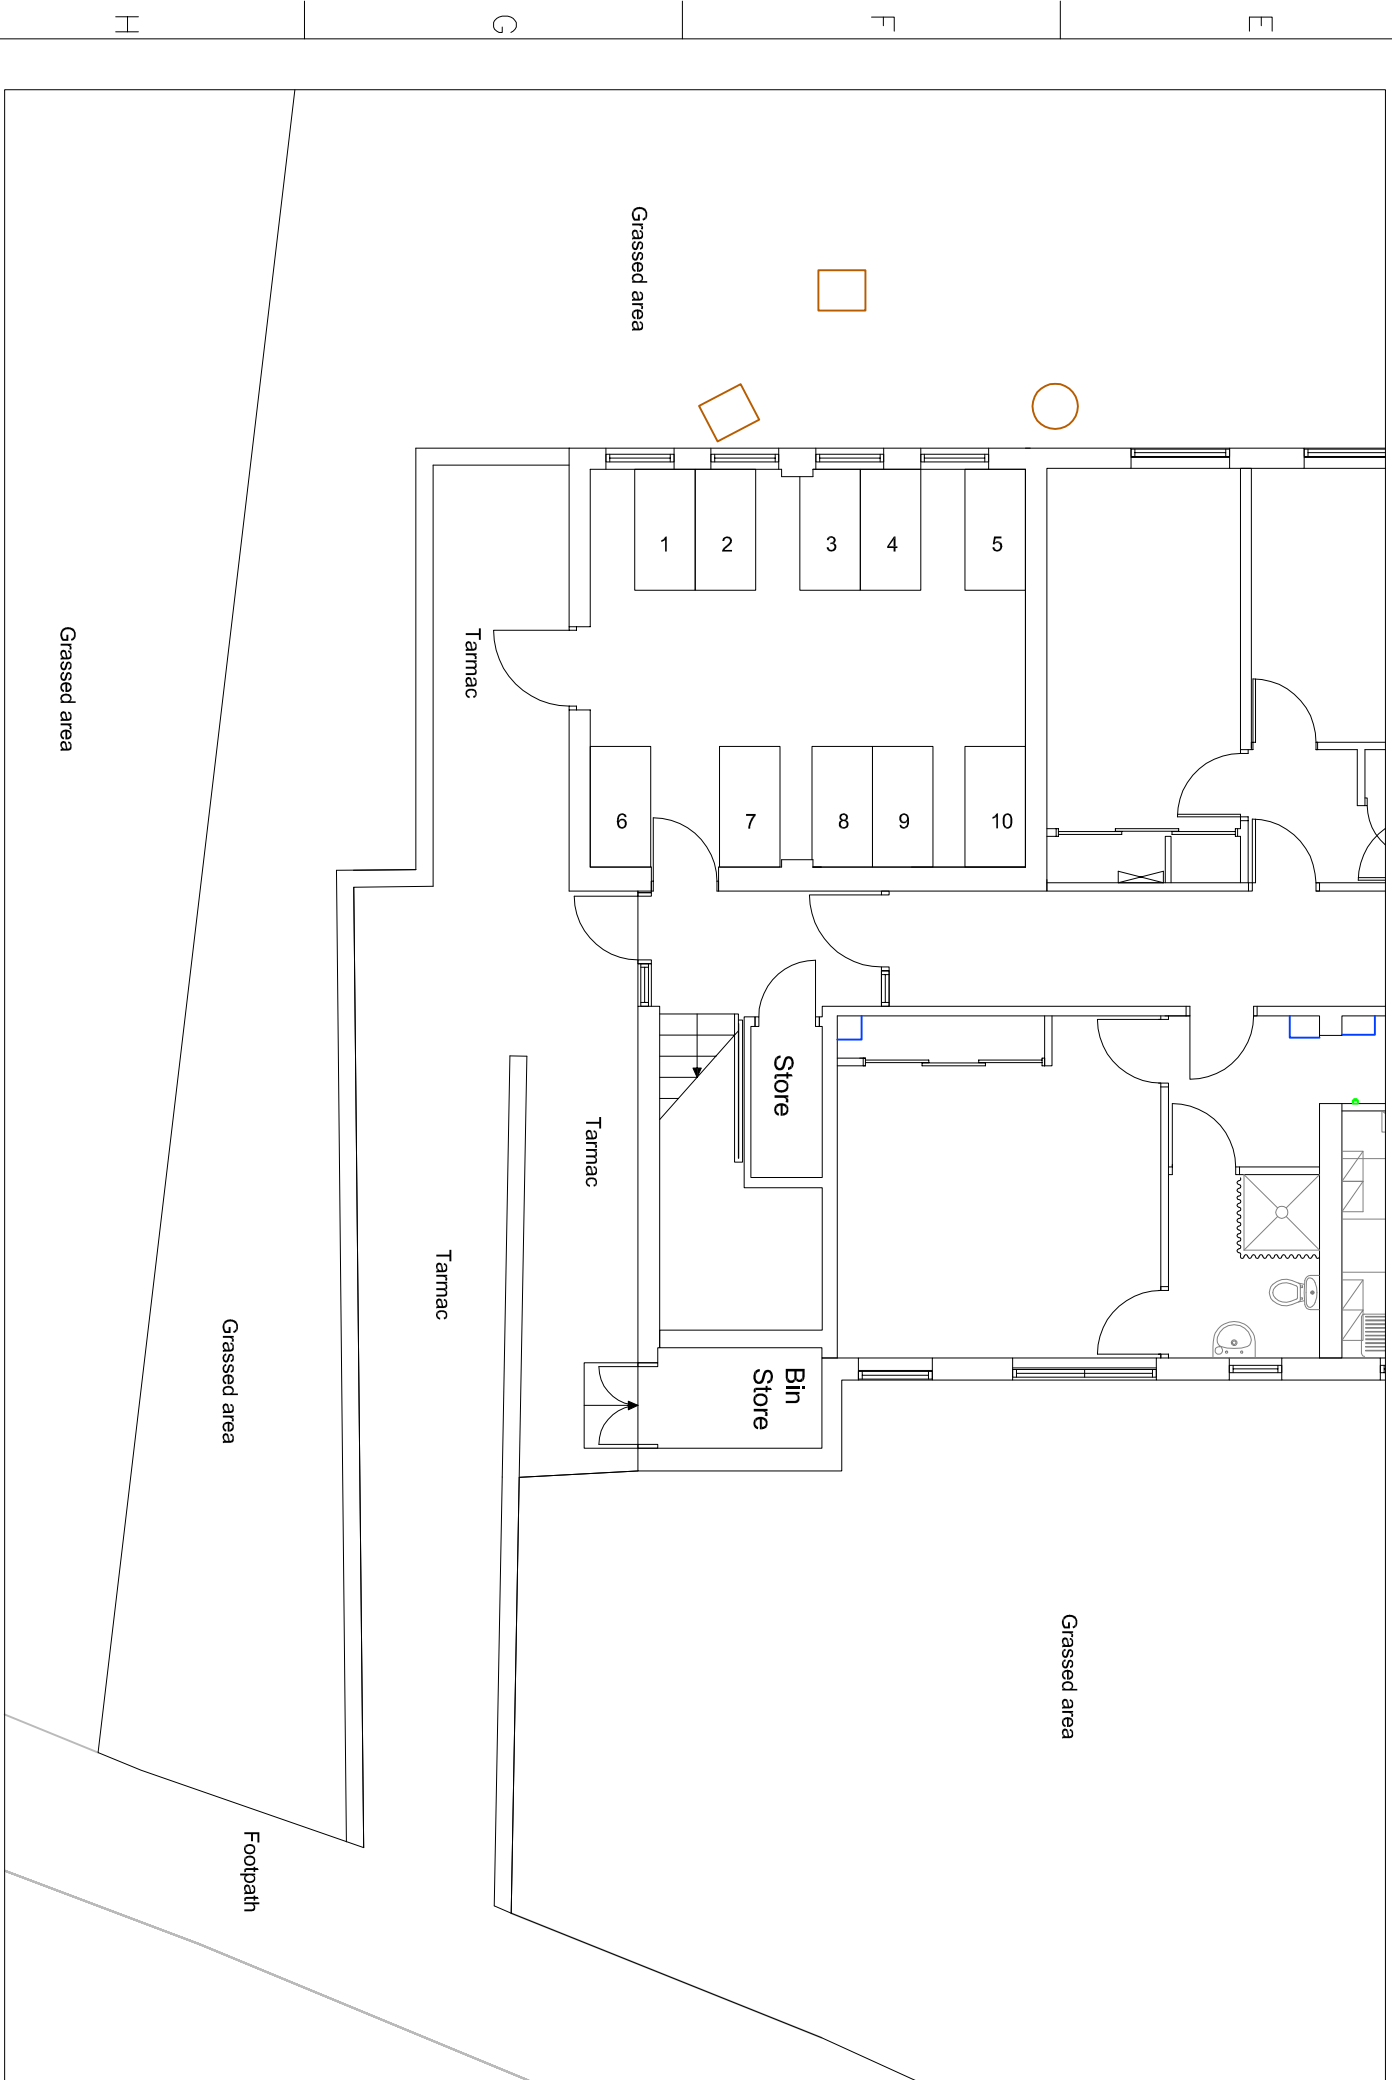


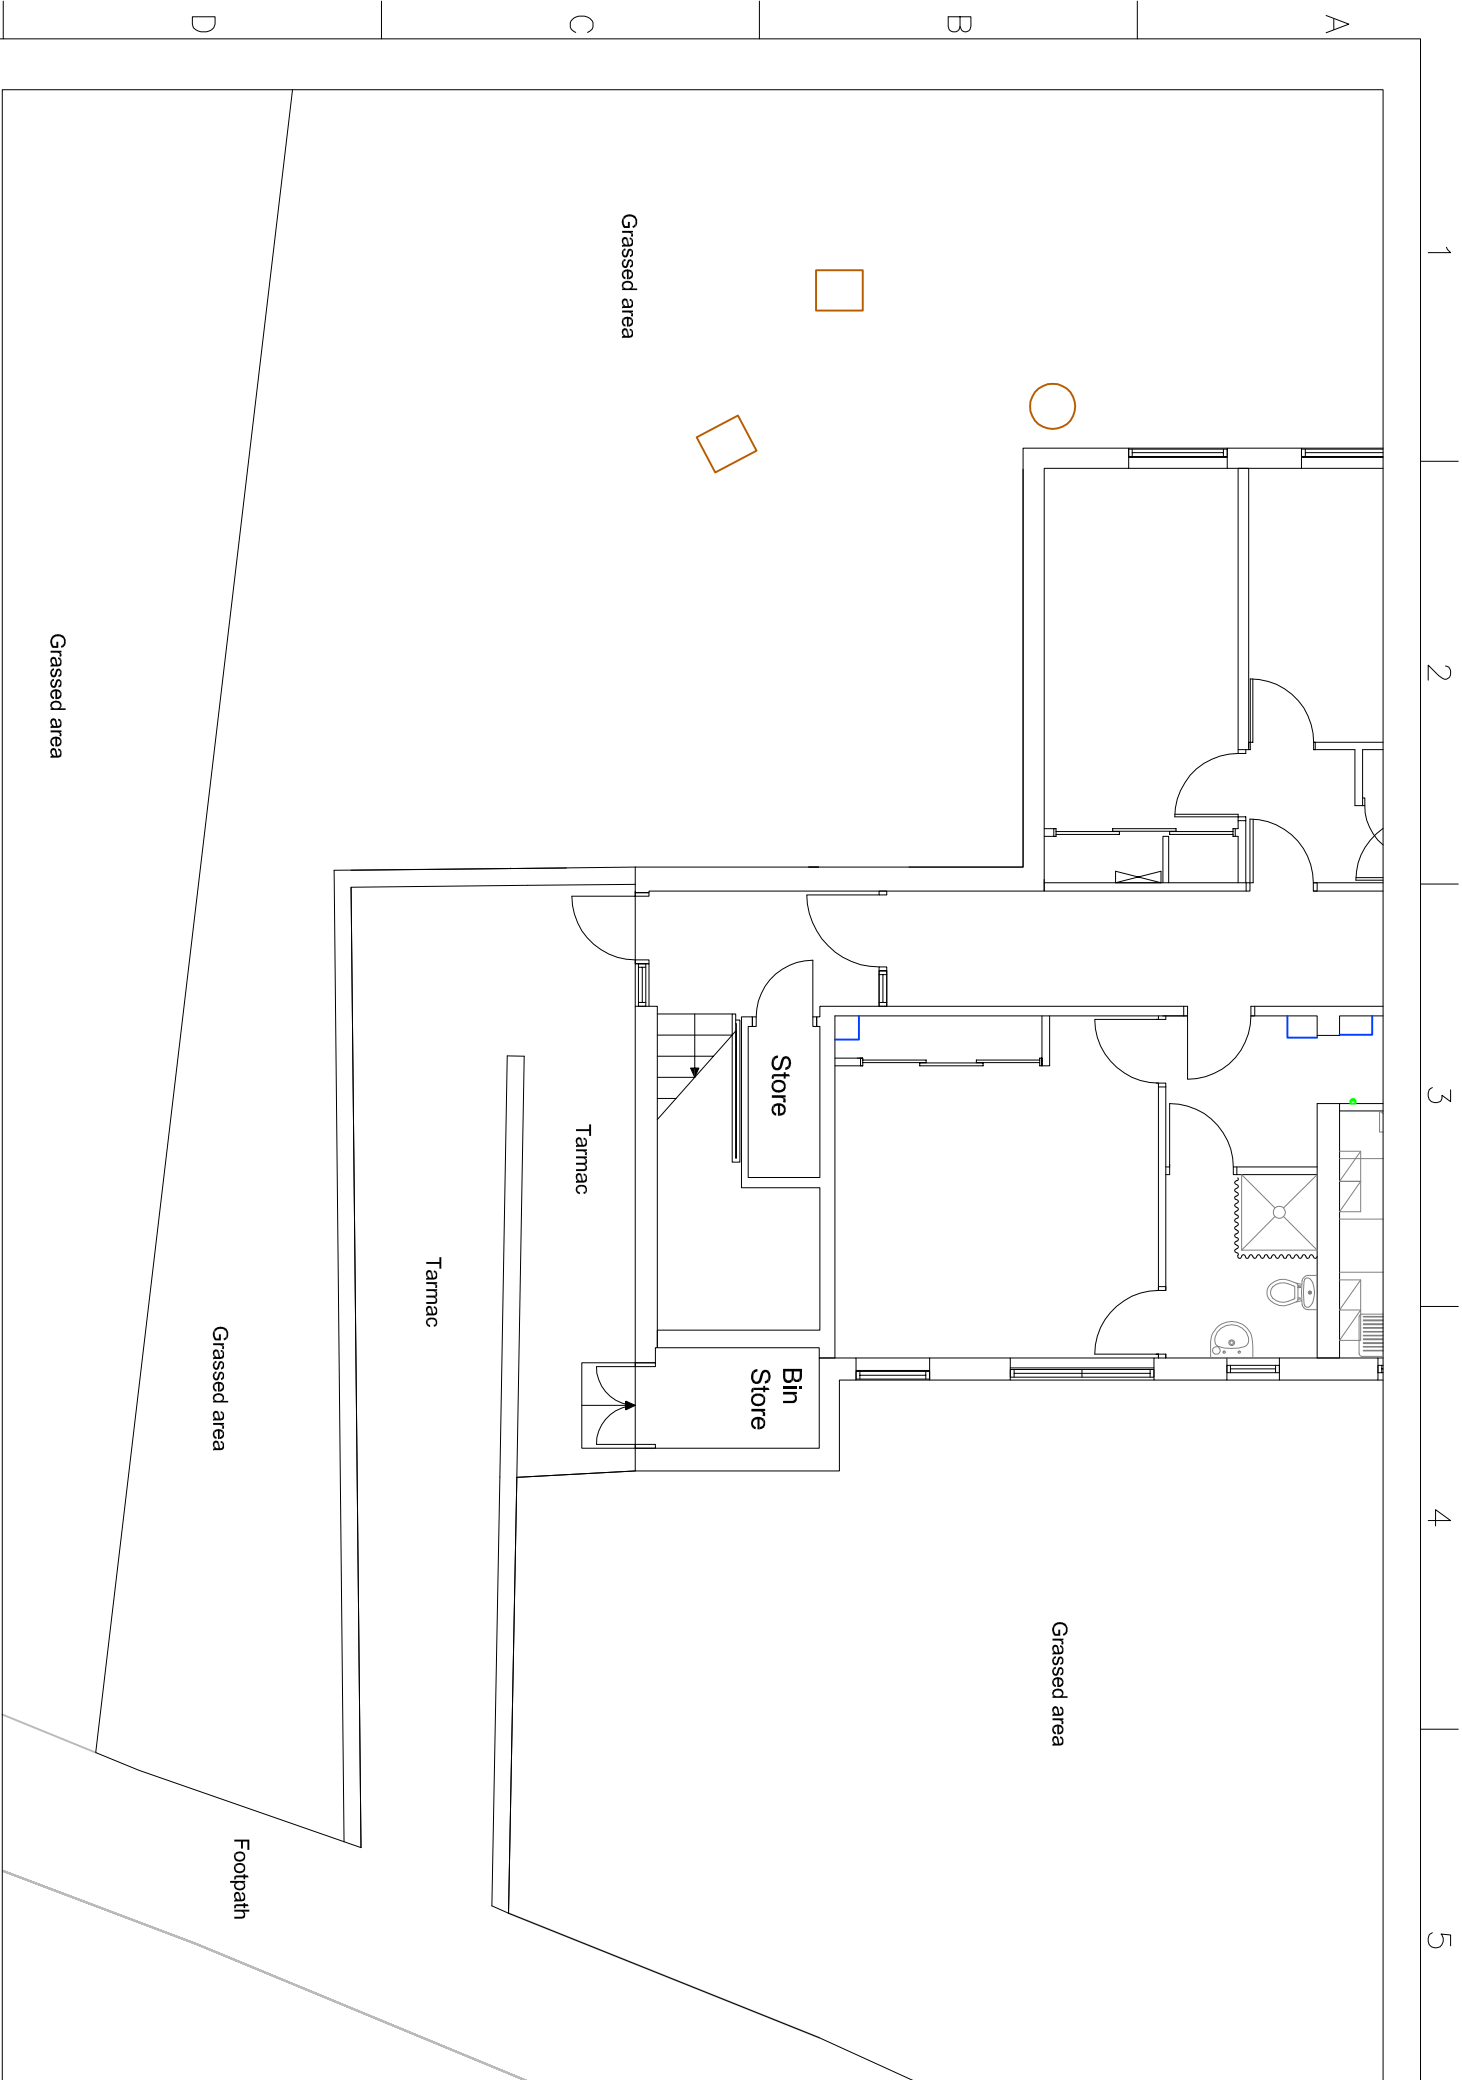

NOTES:

Proposed mobility scooter store to be constructed adjacent the north entrance to the building. To be constructed from facing brickwork, white upVC windows and a powder coated aluminium door all to match the existing in style and colour. The roof will be of a gull-wing design to match the main roof of the building, clad with white upVC vertical boarding, also to match the main roof.

Dwg. No.: PTL1850/10	PROJECT: ALTERATION AND REFURBISHMENT PROJECT AT ST CLARES COURT, LEIGH PARK, HAVANT HAMPSHIRE PO9 4JF	Rev: Revision details:	Amended by:	Date:		
DATE: Dec. 2014						
SCALE: 1:100 1:20 @ A2						
DRAWN BY: ST						
CHECKED:	CLIENT: Portsmouth City Council	TITLE: MOBILITY SCOOTER STORE DETAILS				
 PARKER TORINGTON						
PLANNING		 Parker Torington Limited Crown House 84 North Street, Gosport, Hants, PO12 1UJ Tel: (023) 9258 3119 Fax: (023) 9250 4599 E-mail address: enquiries@parker-torington.co.uk				
COPYRIGHT ..		This copyright notice is to be retained throughout the life of the project. The use of copying this document without the written consent of Parker Torington Limited, other than for the purpose of copying for contract documentation and for site use, is prohibited.				