




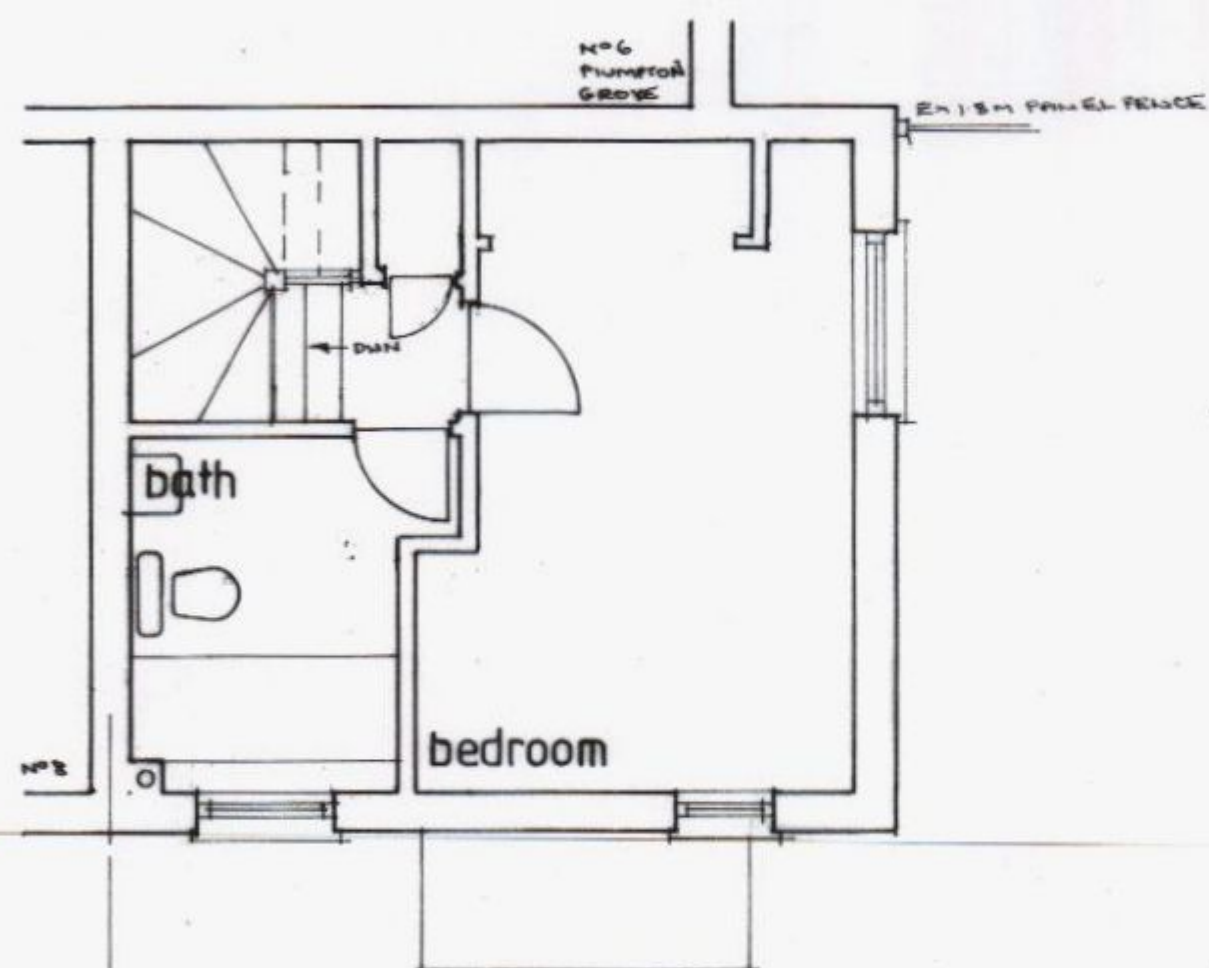


existing first floor

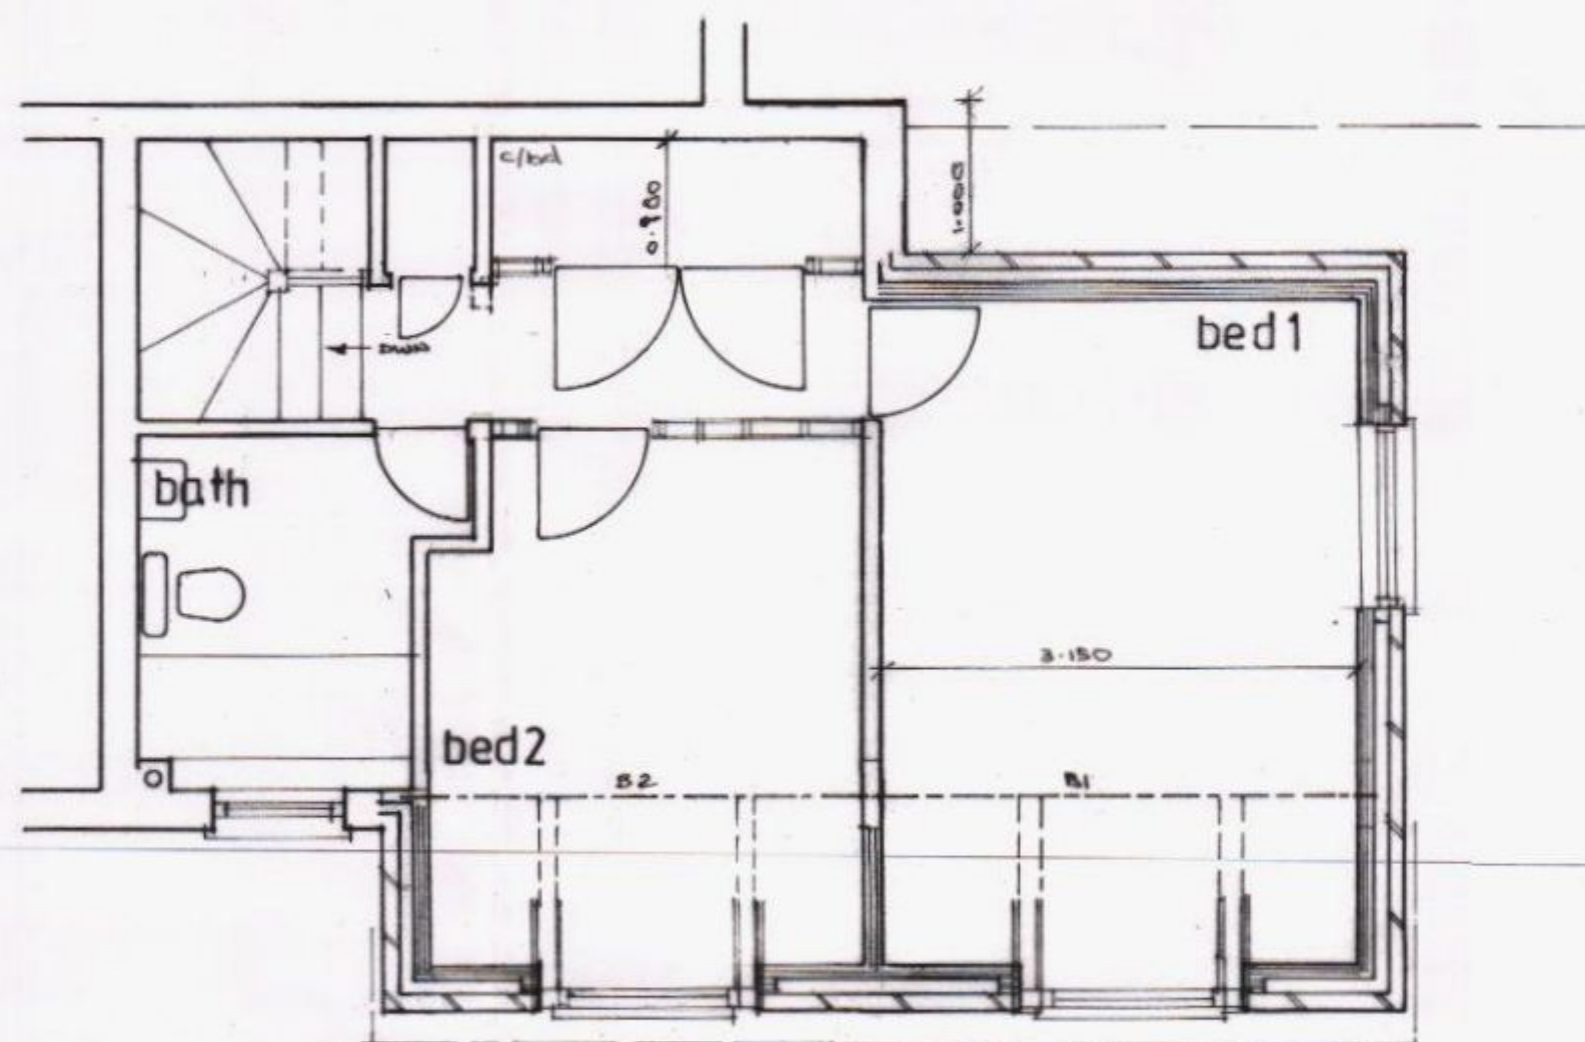


proposed

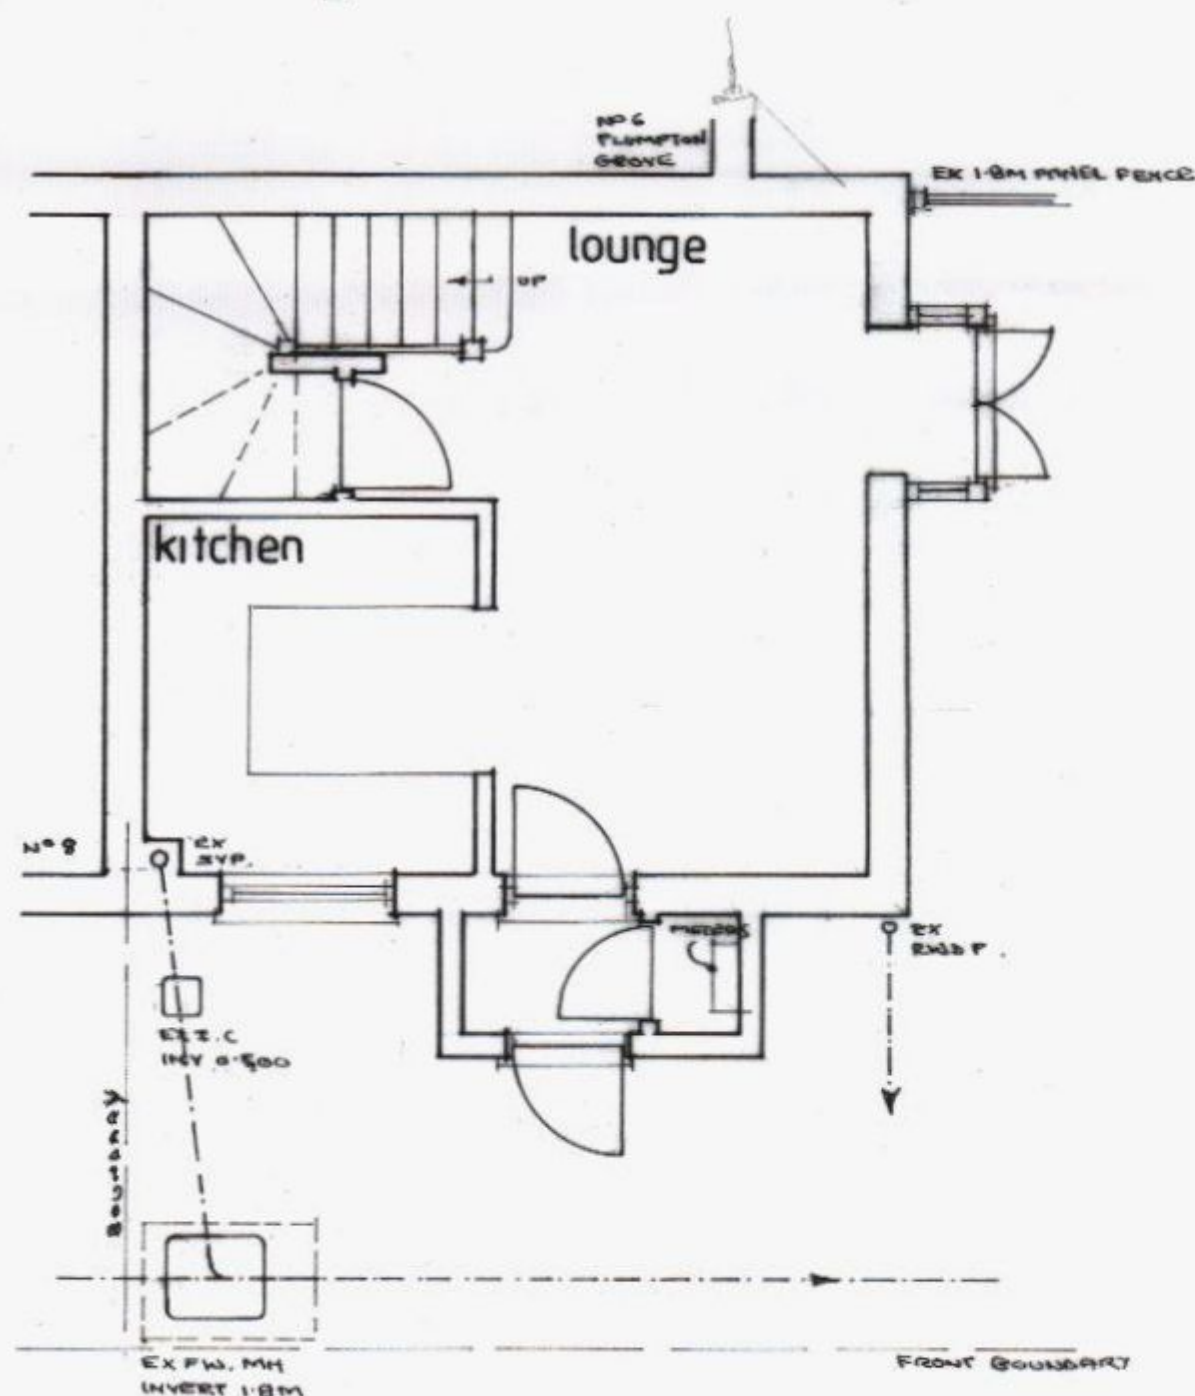

existing ground floor

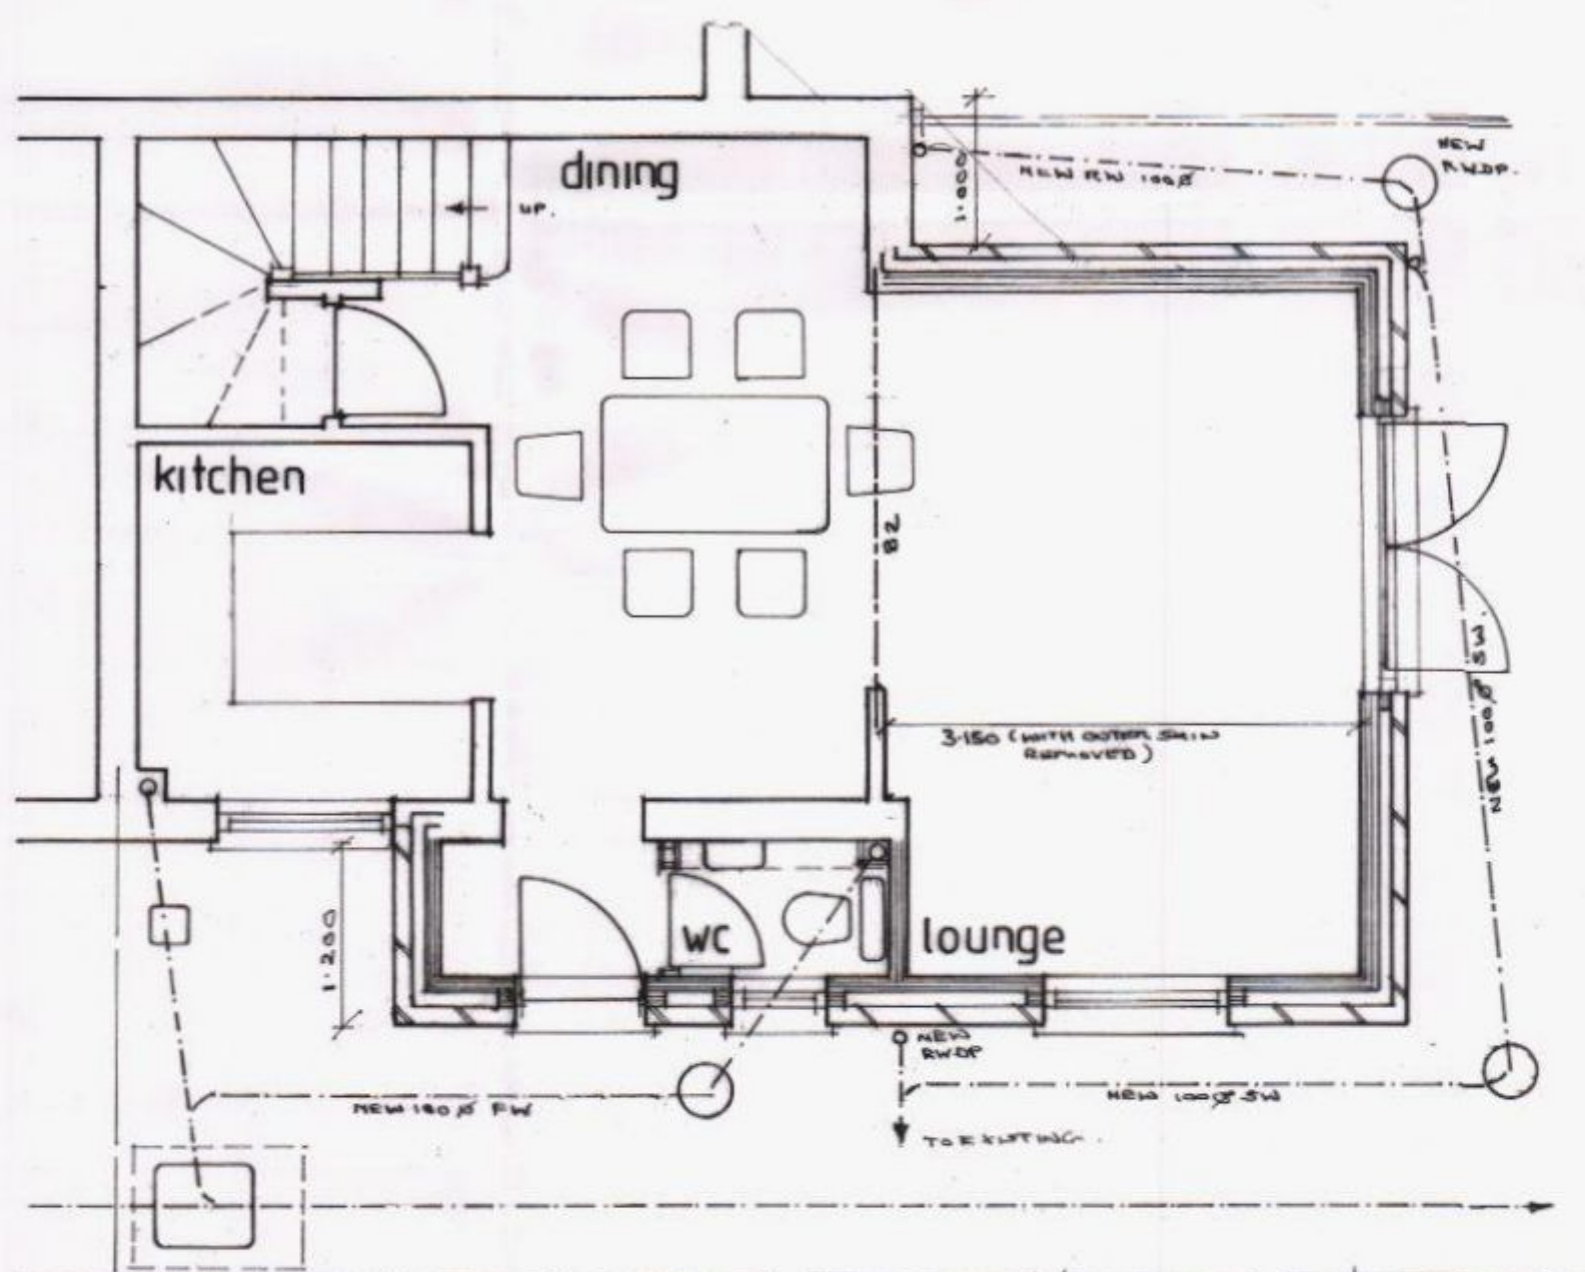

proposed ground floor

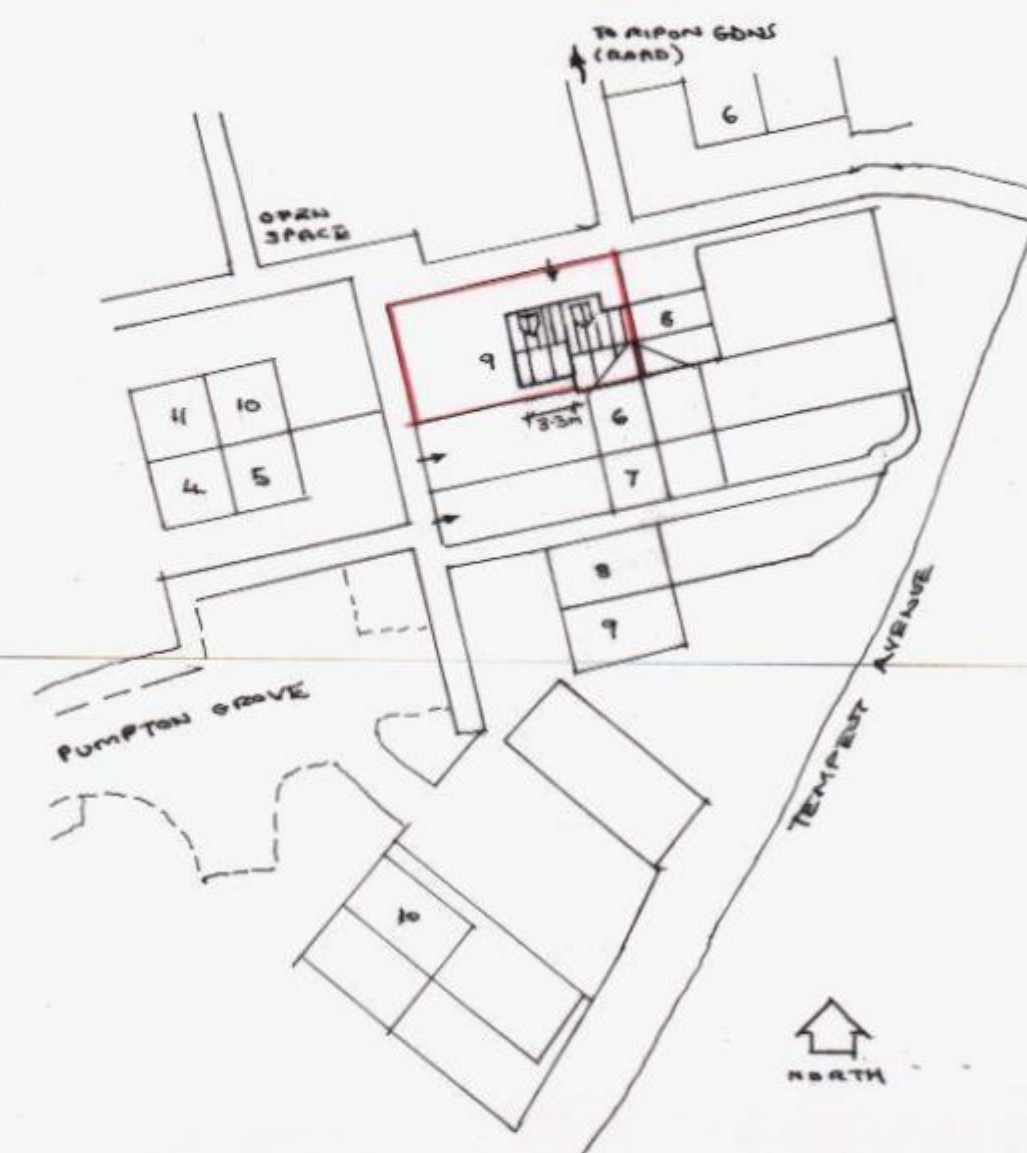

site & roof plan

two storey side extension
and front porch
at 9 ripon garden waterlooville

for mr mrs cork

scales 1:50 1:500 date APR 14 dwg MJC/OJA

