


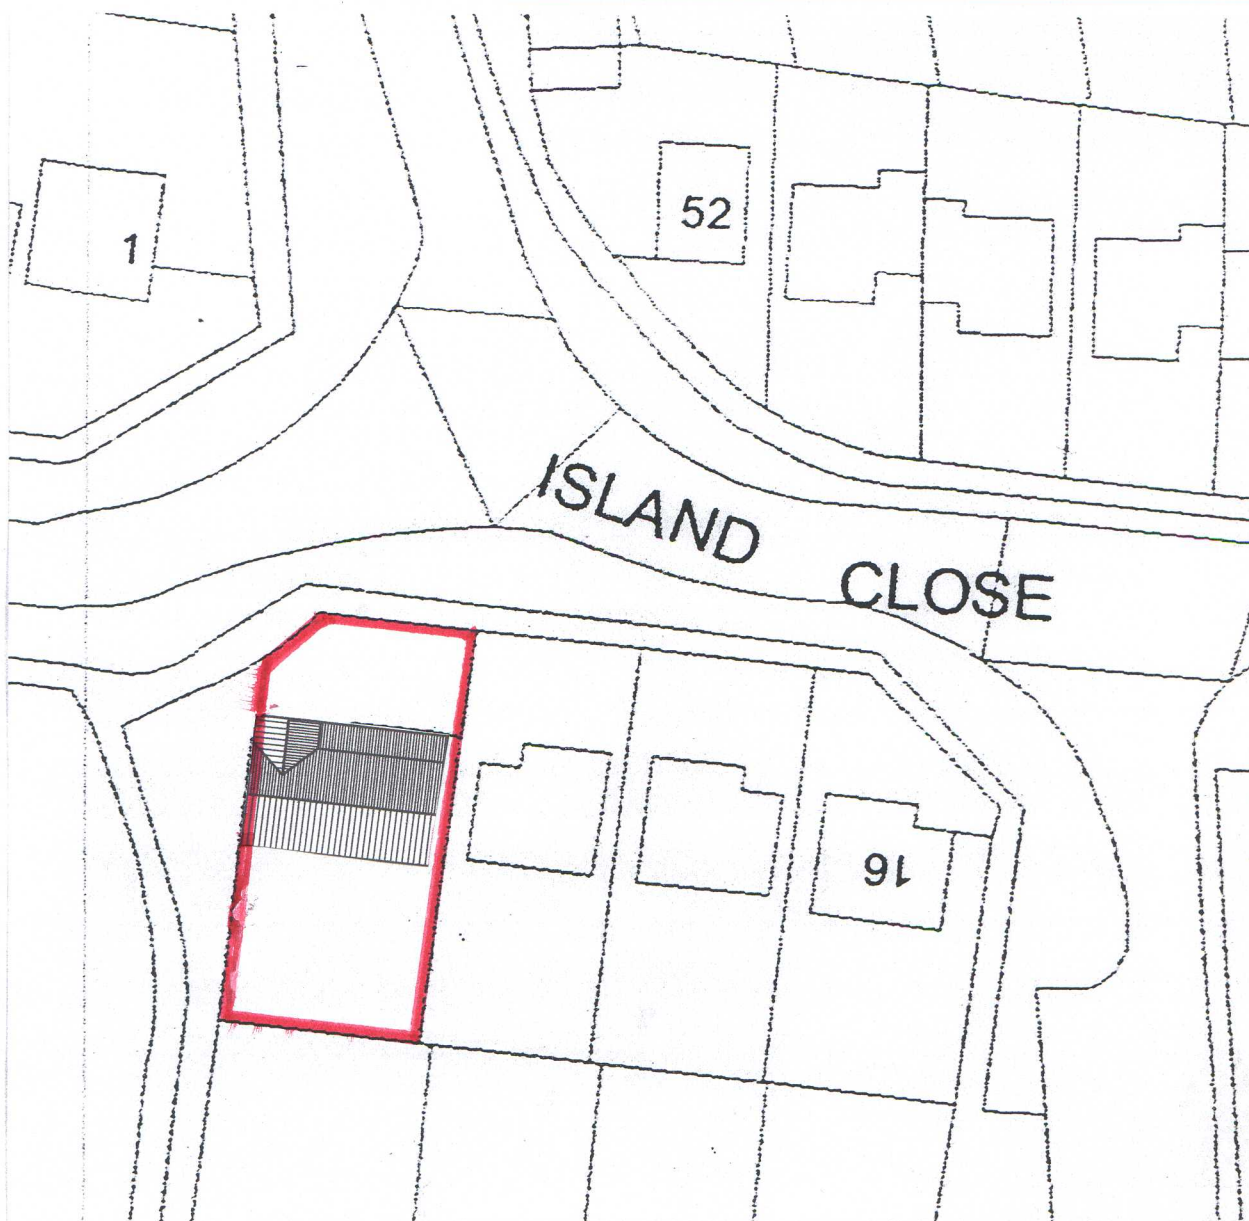

© Crown copyright.
All rights reserved.
Reproduced by permission.
License No. 100046837

Martin Critchley
Chartered Architect
7 North Street
Havant, Hampshire, PO9 1PW
023 92 474 919
critchleyarchitect@hotmail.com

Job

12 ISLAND CLOSE
PO11 0NA

Job No.

1437

Date: 19.06.14

Scale: 1:500

Drawn: P.C.

Title

BLOCK PLAN

Drawing No.

202