
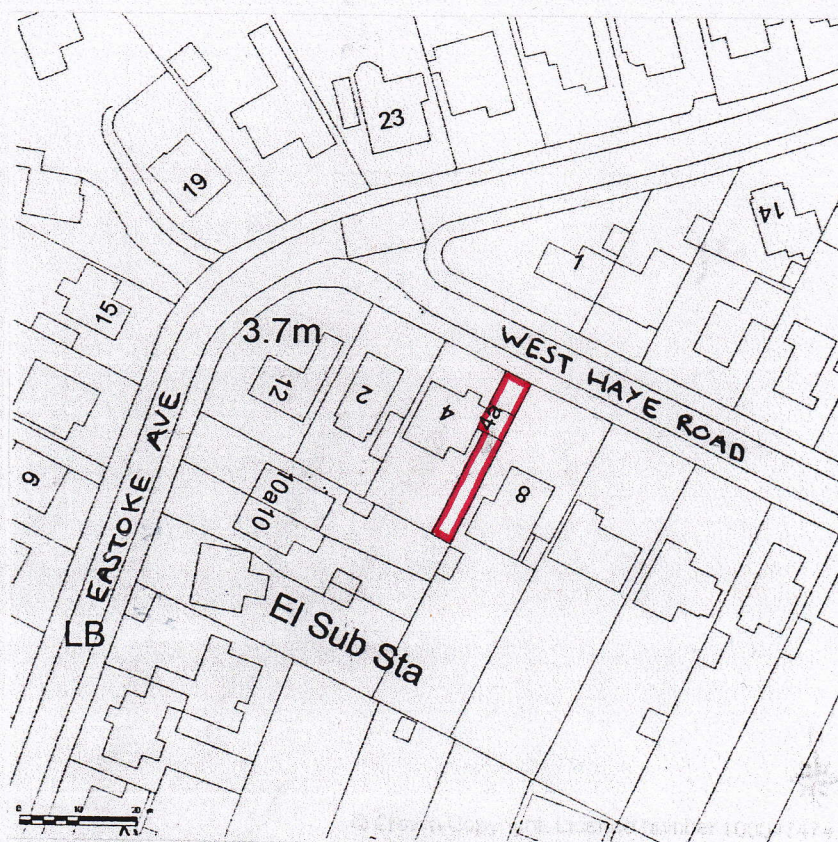


© Crown copyright.
All rights reserved.
Reproduced by permission.
License No. 100046837

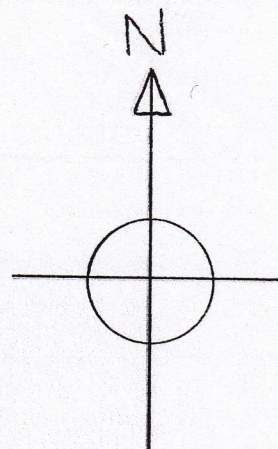

Martin Critchley
Chartered Architect
7 North Street
Havant, Hampshire, PO9 1PW
023 92 474 919
critchleyarchitect@hotmail.com

Job

4B WEST HAYE ROAD,
HAYLING ISLAND, PO11 9RN

Job No.

1416

Title

LOCATION PLAN

Drawing No.

201

Date: 28/03/14

Scale: 1:1250

Drawn: P.C.