

BUILDING COLOURS

Palette

Cornforth White



- Current rendered areas

White -



- Window frames

Black -




- Cills and barge boards

SIGNAGE COLOUR

Oxford Blue



The Ship Inn
Langstone

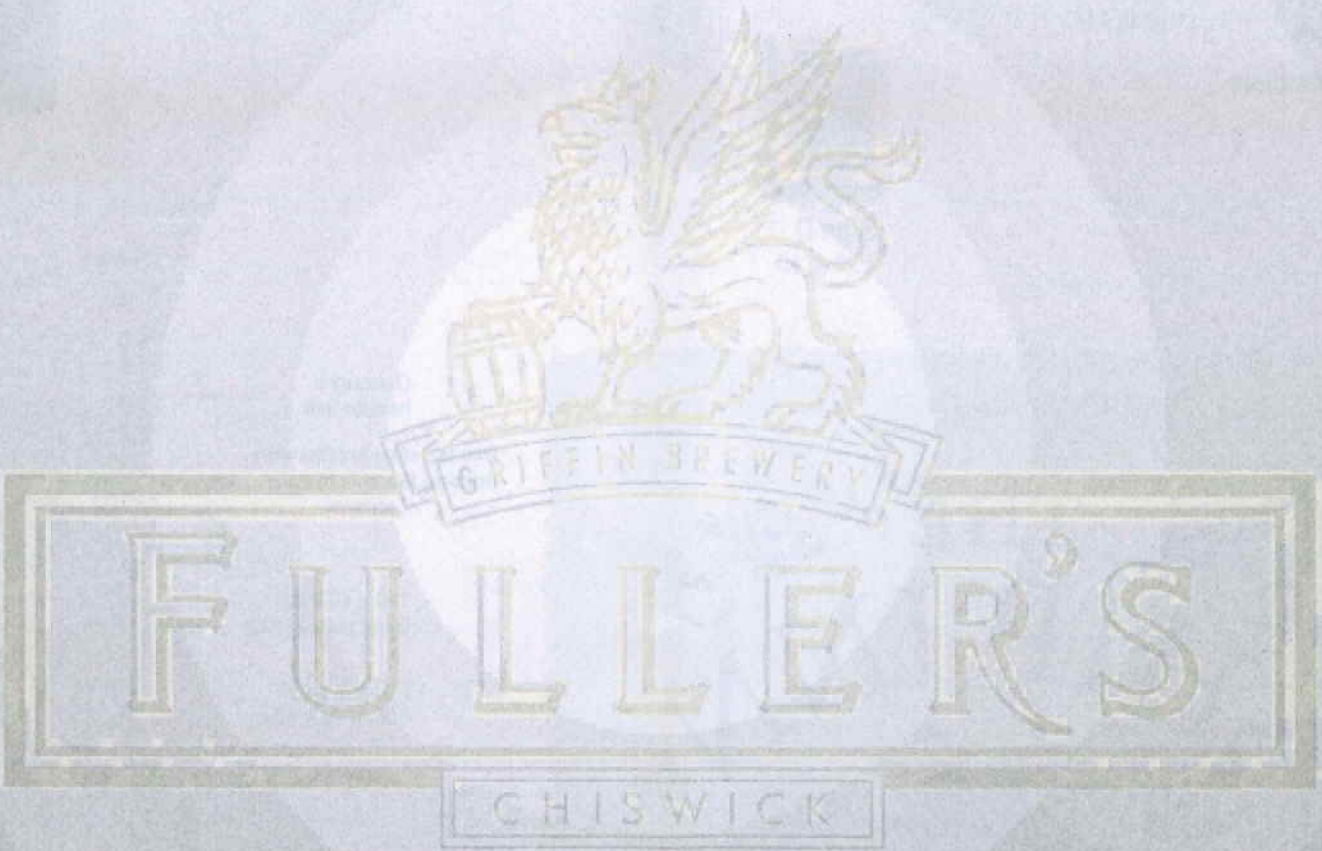

the sign of excellence

This scheme is a visual representation of our signage proposal. Sizes, colours and physical attributes of the actual signage may vary due to the limitations of the manufacturing process.

This document is the property of Omega Signs Ltd. and must not be passed to third parties without prior consent. Any unauthorised use of this document will result in a design fee being charged.

Copyright © Omega Signs 2013

Client Fullers

Project The Ship Inn

Address Langstone

Signage Colours

Oxford Blue Cornforth White

Building Colours

Cornforth White White Black

Typeface Minion Pro

Created 03-10-14 No. 21715pl01

Designer Matt.C Issue 1


Approved Julie.R Page 1 of 10

Amended by :


Date :

SIGNAGE SPECIFICATIONS

- Sign A - Retain all floodlights.
- Sign B - Refurbish existing 1200mm cartouche on building.
- Sign C - New A4 brass menu case.
- Sign D - New Family Brewers plaque 300mm x 405mm.
- Sign E - New 300mm x 500mm brass lantern.
- Sign G - New signwritten amenity text.
- Sign H - 2No. Signwritten house names.
- Sign I - Signwritten house name with chalk board section.
- Sign J - New 1200mm x 1600mm pictorial and gibbet complete with 825mm cartouche header.

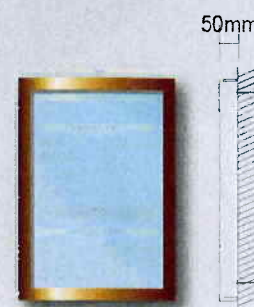

Sign C
1:10 @ A3

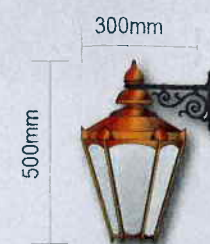

Sign E
1:20 @ A3



Sign D
1:20 @ A3





Sign I
1:20 @ A3




Sign B
1:20 @ A3



Sign H
1:20 @ A3

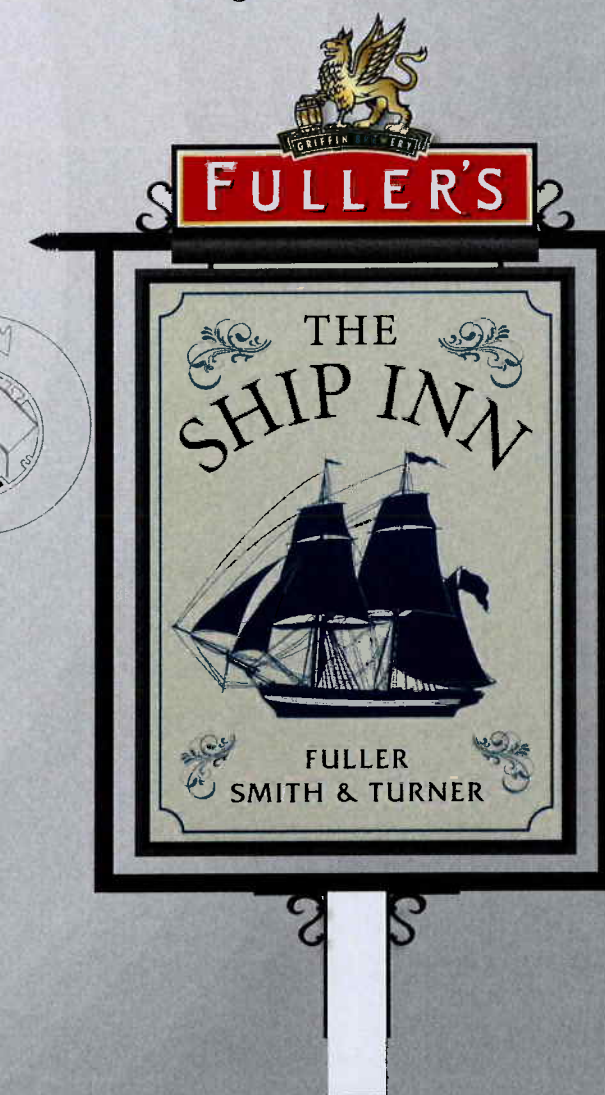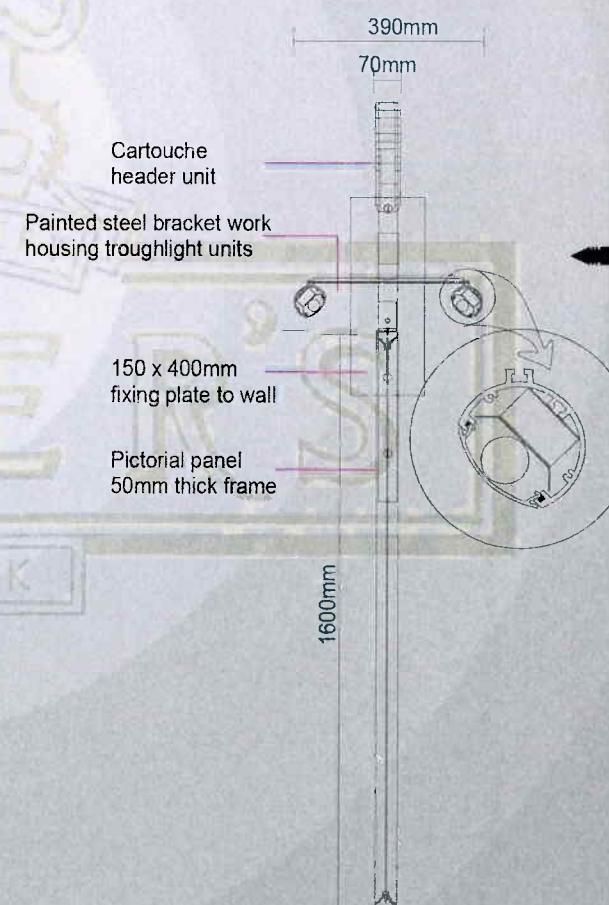

Sign J
1:20 @ A3

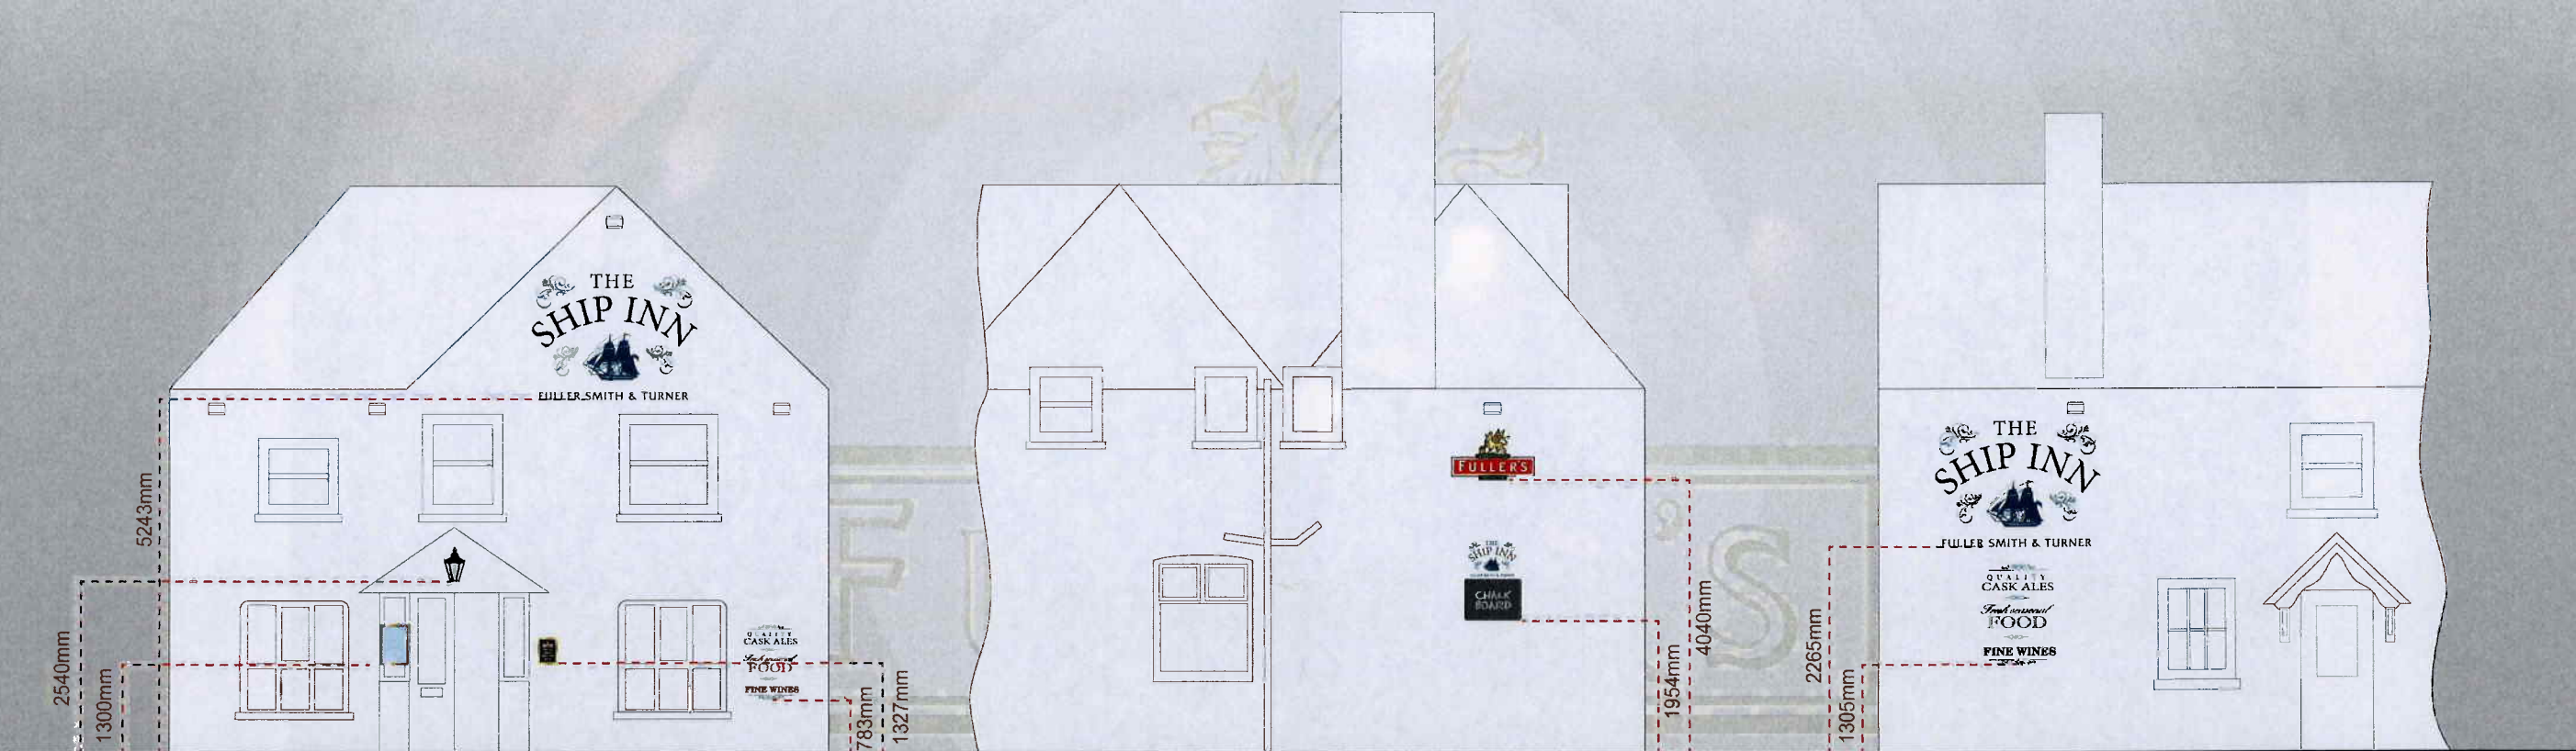

Scale 1:100 @ A3

Client Fullers

Project The Ship Inn

Address Langstone

Signage Colours

Oxford Blue Cornforth White

Building Colours

Cornforth White White Black

Typeface Minion Pro

Created 03-10-14

No. 21715pl01

Amended by :

Designer Matt.C

Issue 1

Date :

Approved Julie.R

Page 3 of 10









OmegaSigns®

the sign of excellence

This scheme is a visual representation of our signage proposal. Sizes, colours and physical attributes of the actual signage may vary due to the limitations of the manufacturing process.

This document is the property of Omega Signs Ltd. and must not be passed to third parties without prior consent. Any unauthorised use of this document will result in a design fee being charged.

Copyright © Omega Signs 2013

Client Fullers

Project The Ship Inn

Address Langstone

Signage Colours

Oxford Blue

Cornforth White

Building Colours

Cornforth White

White

Black

Typeface Minion Pro

Created 03-10-14

No. 21715pl01

Amended by :

Designer Matt.C

Issue 1

Date :

Approved Julie.R


Page 7 of 10








Site Plan - Scale 1:1250 @ A3

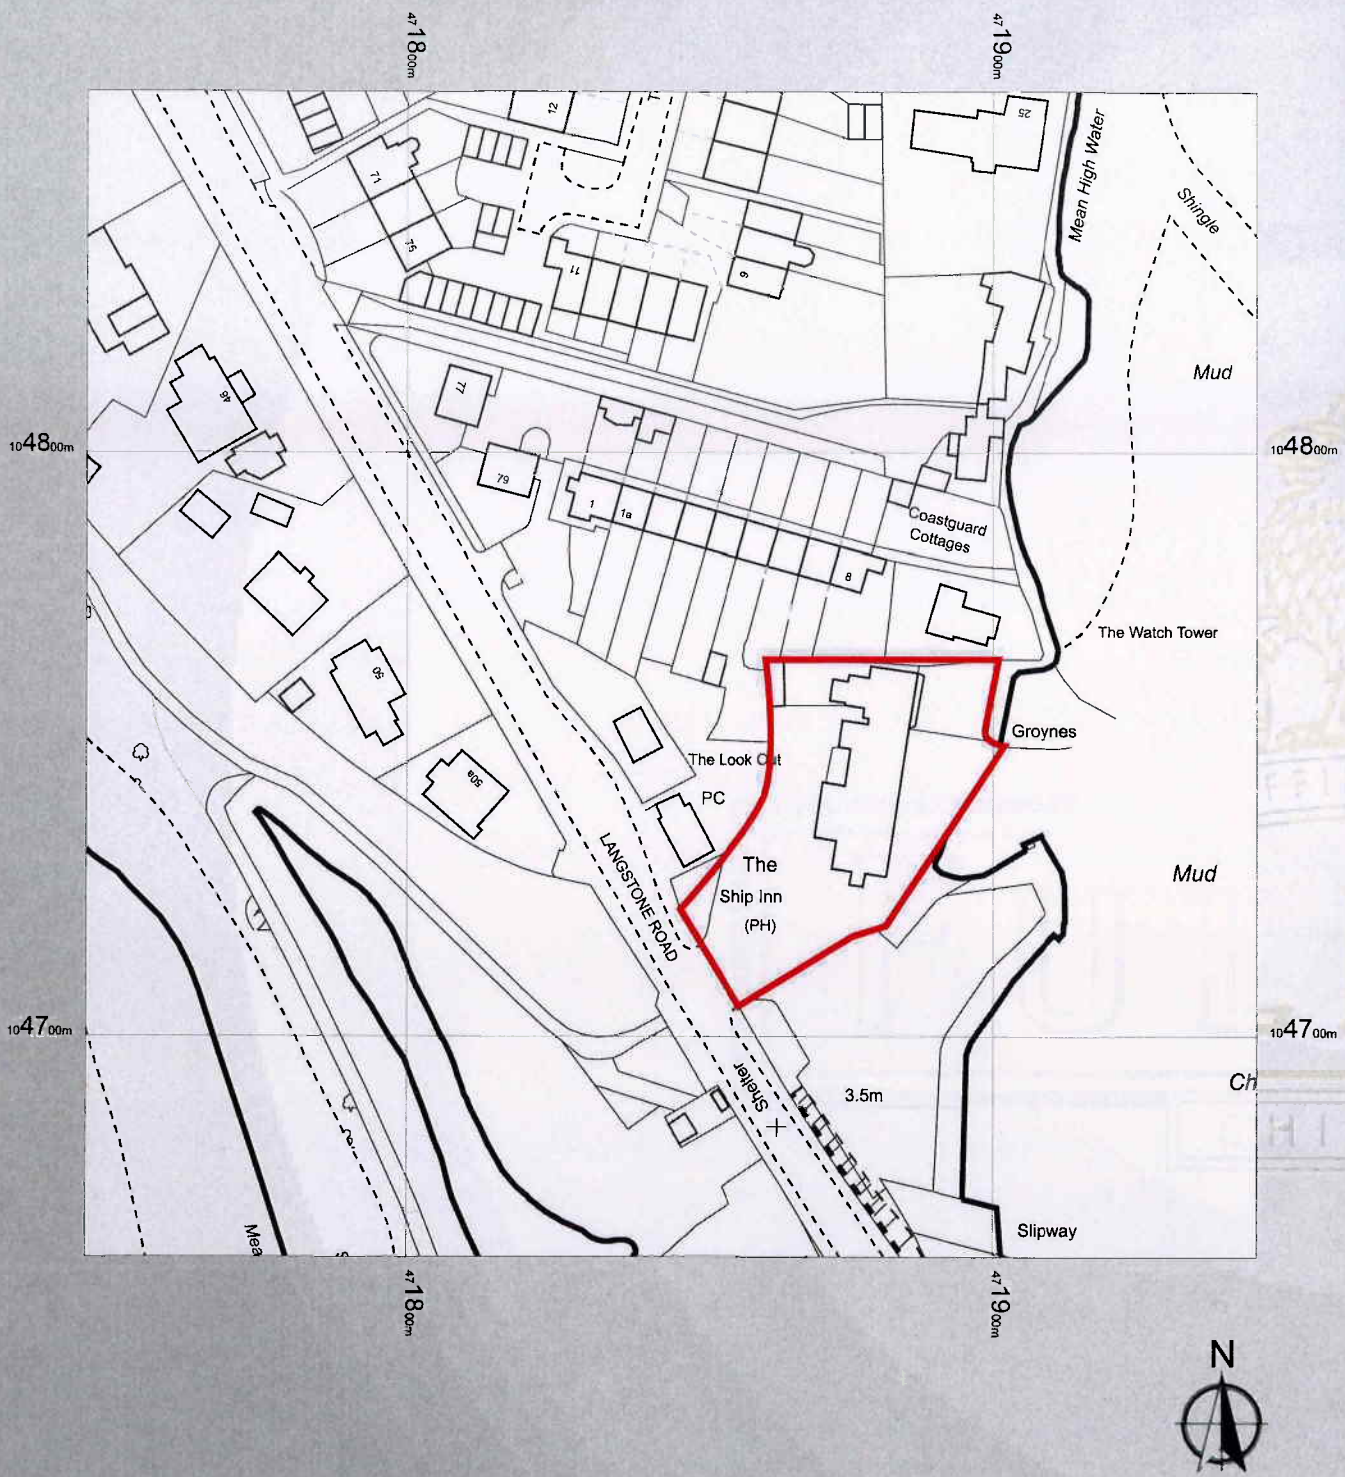

SCALE 1 : 1250 0m 25m 50m
SCALE 1 : 1 0m 20mm 40mm

Site Plan - Scale 1:500 @ A3

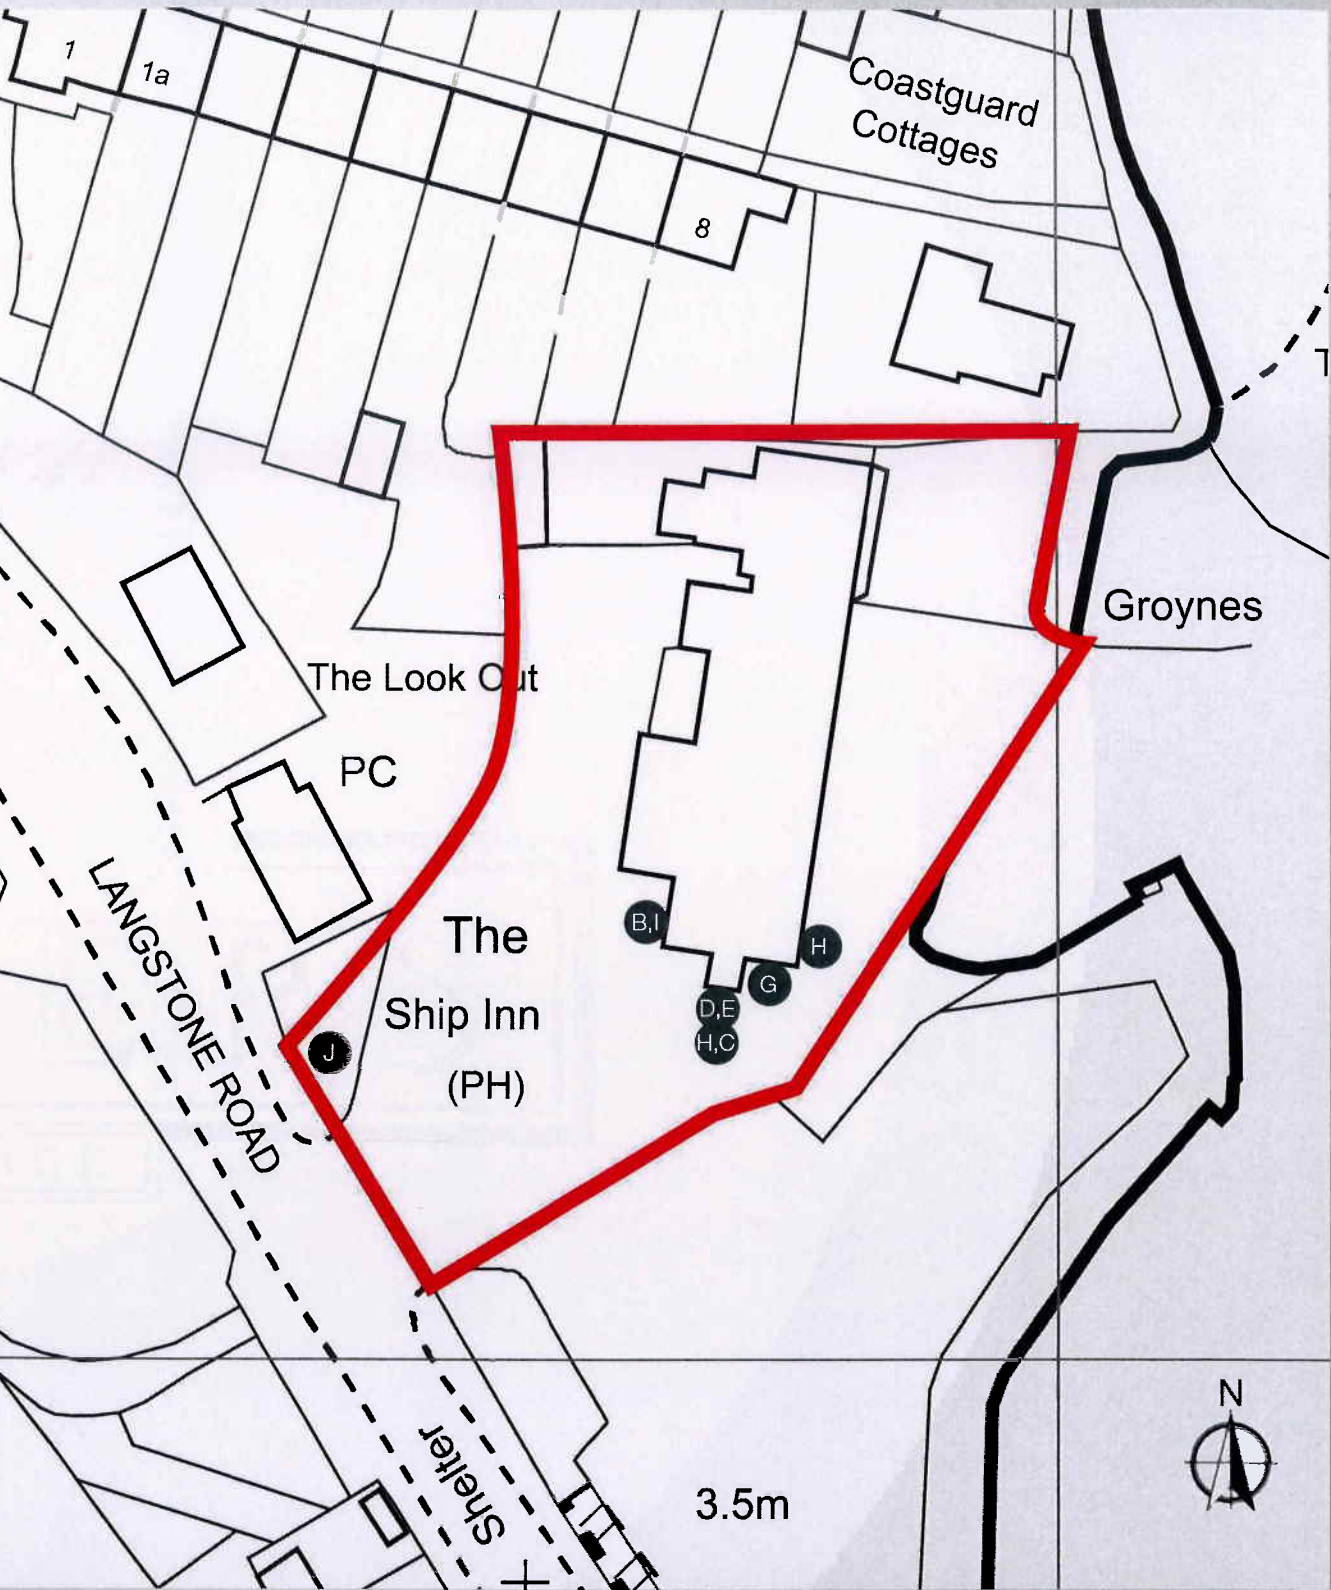

SCALE 1 : 500 0m 5m 10m 20m 30m 40m 50m
SCALE 1 : 1 0m 10mm 20mm 40mm 60mm 80mm 100mm

OmegaSigns
the sign of excellence

This scheme is a visual representation of our signage proposal. Sizes, colours and physical attributes of the actual signage may vary due to the limitations of the manufacturing process.
This document is the property of Omega Signs Ltd. and must not be passed to third parties without prior consent. Any unauthorised use of this document will result in a design fee being charged.
Copyright © Omega Signs 2013

Client Fullers
Project The Ship Inn
Address Langstone

Signage Colours Oxford Blue Cornforth White
Building Colours Cornforth White White Black
Typeface Minion Pro

Created 03-10-14 No. 21715pl01
Amended by : Designer Matt.C Issue 1
Date : Approved Julie.R Page 10 of 10