




Western Elevation (Front)

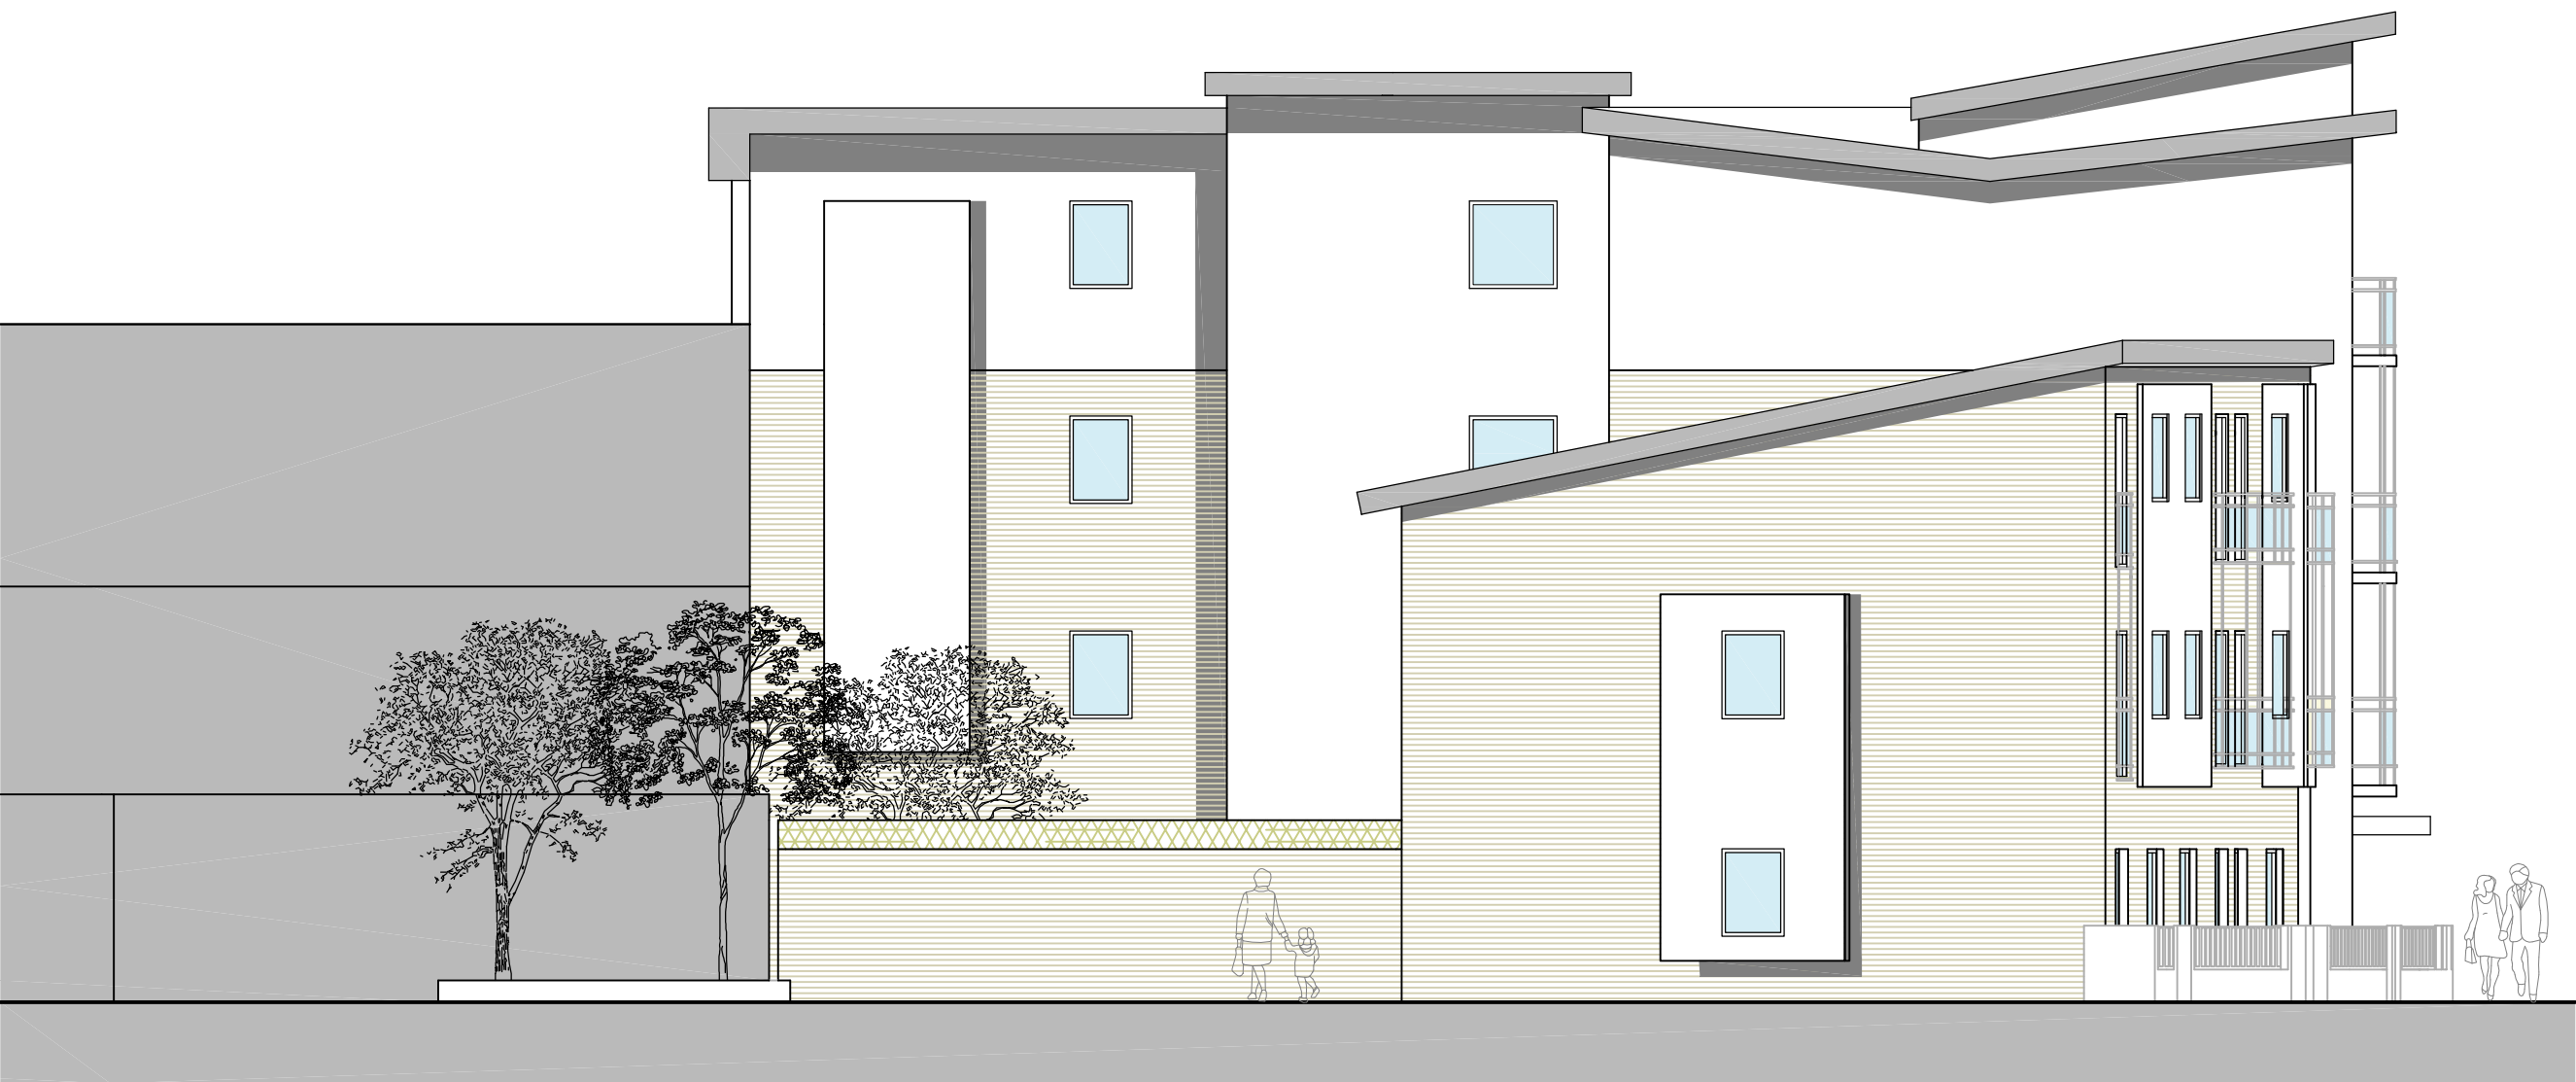

Southern Elevation



Northern Elevation



Eastern Elevation

P1	Aug 2014	Submitted for Planning	PK
Revision	Date	Description	Dwn Chkd

PLC ARCHITECTS
Brankesmere House
Queens Crescent, Southsea
Portsmouth PO5 3HT
Hampshire England
Tel: (023) 927 55 333
Fax: (023) 927 55 222
E-Mail: mail@plcarchitects.com
Web: www.plcarchitects.com

Client : COLLINGWOOD INVESTMENTS Ltd

Project : Proposed Residential Development
Wheatheaf (Former) Public House
Bramdean Road

Drawing Title : Proposed Elevations

Drawn By PK	Date Aug 2014	Checked By	Date	Approved By	Date
----------------	------------------	------------	------	-------------	------

Drawing No. 14-2038-105	Revision: P1	Scale: 1:100
----------------------------	-----------------	-----------------

PLC ARCHITECTS © COPYRIGHT RESERVED 2008
NOT TO BE SCALED. DIMENSIONS TO BE CHECKED ON SITE
SCALING ONLY FOR LOCAL AUTHORITY PURPOSES