


SUPERSEDED

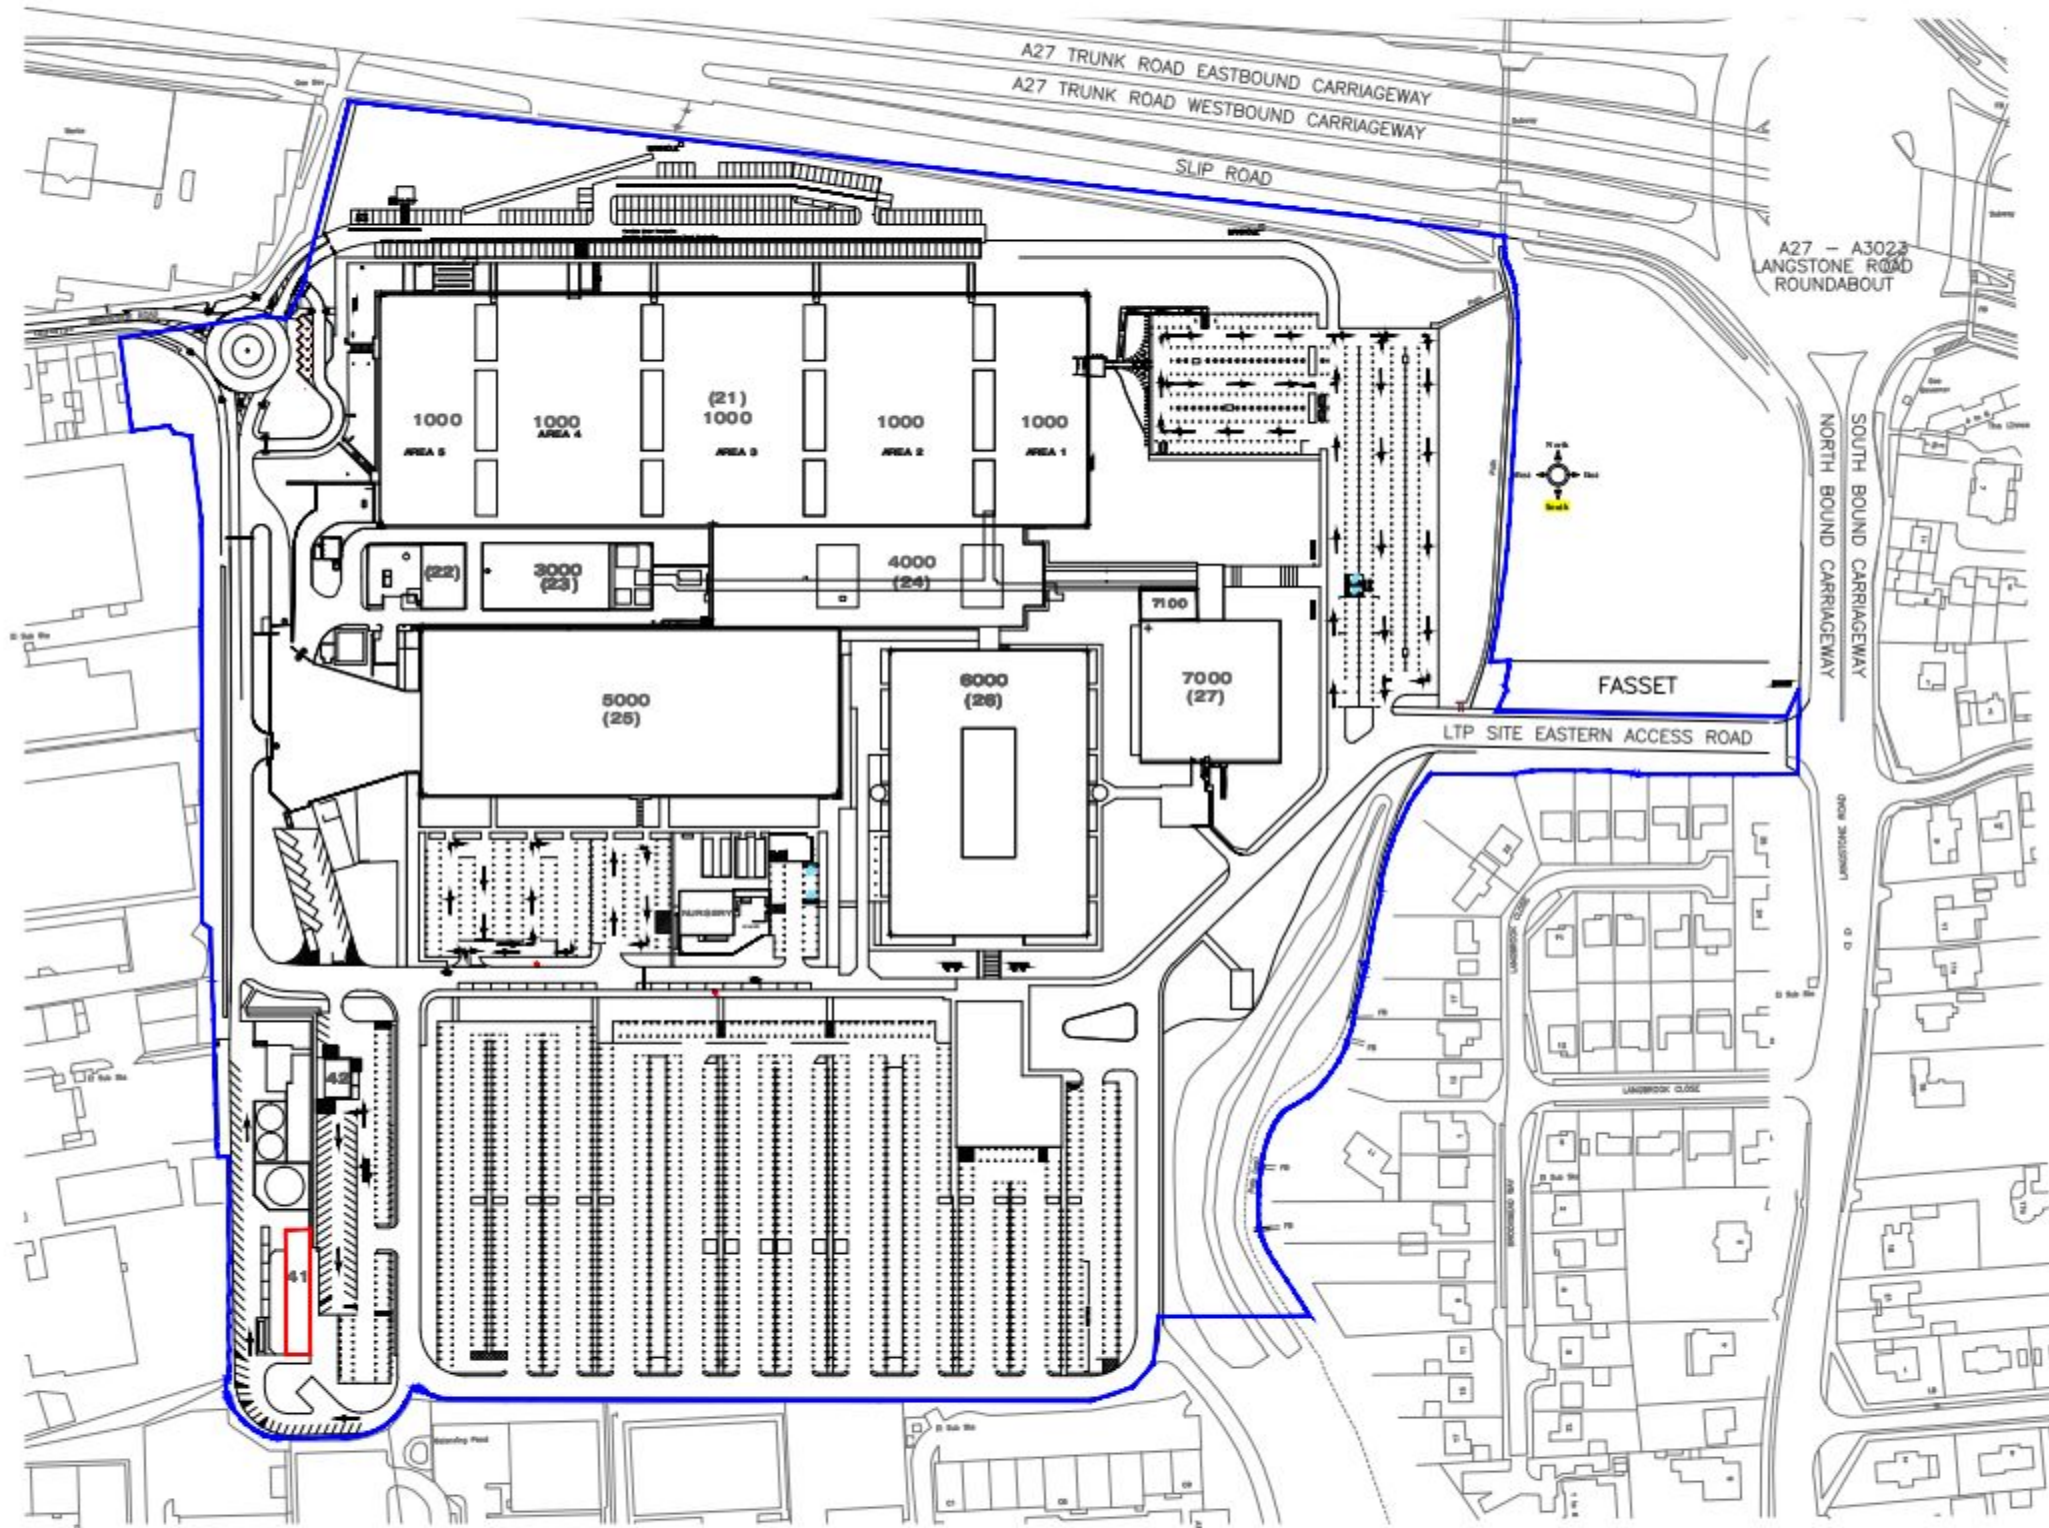

NOTES/AMENDMENTS																							
Fence line Building Outline																							
IF IN DOUBT ASK DO NOT SCALE THIS DRAWING fasset business and property solutions THIS DOCUMENT IS THE PROPERTY OF FASSET BUSINESS AND PROPERTY SOLUTIONS LTD. IT IS TO BE USED ONLY FOR THE PURPOSES SPECIFIED IN THE TITLE AND MAY NOT BE REPRODUCED OR TRANSMITTED IN ANY FORM OR BY ANY MEANS WITHOUT PRIOR WRITTEN PERMISSION OF FASSET. <table border="1"> <thead> <tr> <th colspan="4">PROPERTY DEPARTMENT</th> </tr> </thead> <tbody> <tr> <td>DRAWN : OP</td> <td>CHECKED : DH</td> <td>DATE : 22/02/2015</td> <td></td> </tr> <tr> <td>SCALE : 1:500 (A3)</td> <td>SHEET : 1 OF 3 SHEETS</td> <td>PLANT DATE : 22/02/2015</td> <td></td> </tr> </tbody> </table> TITLE : LANGSTONE TECHNOLOGY PARK BUILDING 41 LOCATION <table border="1"> <thead> <tr> <th>DRAWING NO. :</th> <th>REVISION</th> </tr> </thead> <tbody> <tr> <td>*****</td> <td>0</td> </tr> <tr> <td>CAD FILE NAME :</td> <td></td> </tr> <tr> <td>LTP-41-PROPOSALS</td> <td></td> </tr> </tbody> </table>				PROPERTY DEPARTMENT				DRAWN : OP	CHECKED : DH	DATE : 22/02/2015		SCALE : 1:500 (A3)	SHEET : 1 OF 3 SHEETS	PLANT DATE : 22/02/2015		DRAWING NO. :	REVISION	*****	0	CAD FILE NAME :		LTP-41-PROPOSALS	
PROPERTY DEPARTMENT																							
DRAWN : OP	CHECKED : DH	DATE : 22/02/2015																					
SCALE : 1:500 (A3)	SHEET : 1 OF 3 SHEETS	PLANT DATE : 22/02/2015																					
DRAWING NO. :	REVISION																						
*****	0																						
CAD FILE NAME :																							
LTP-41-PROPOSALS																							