




CRANE
GARDEN BUILDINGS

Building Type and Size
4.8 x 6.0 m Shed

Drawing Date
2nd Feb 2015

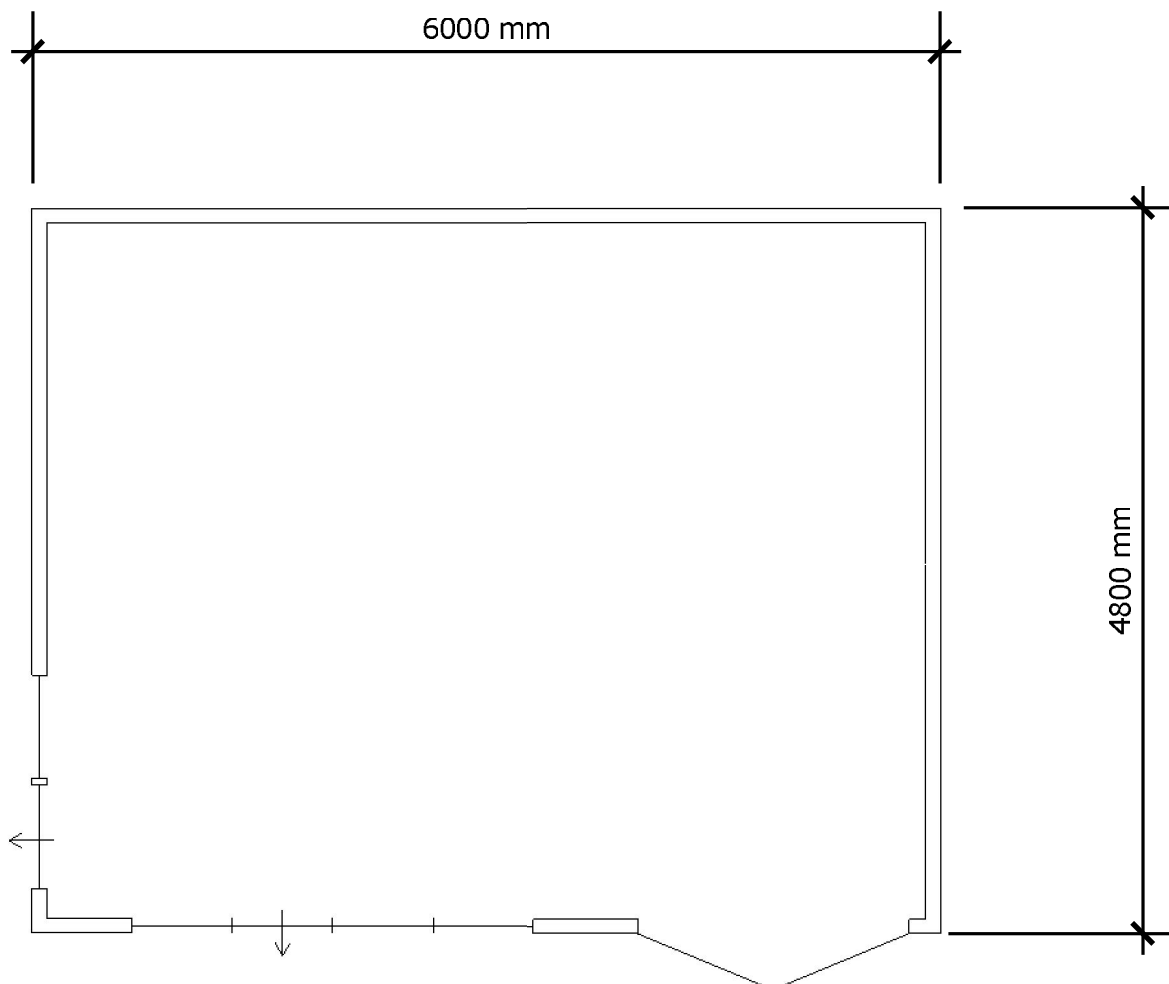

Drawing Title:

Plan View

Scale 1:50

Scale
Bar

