


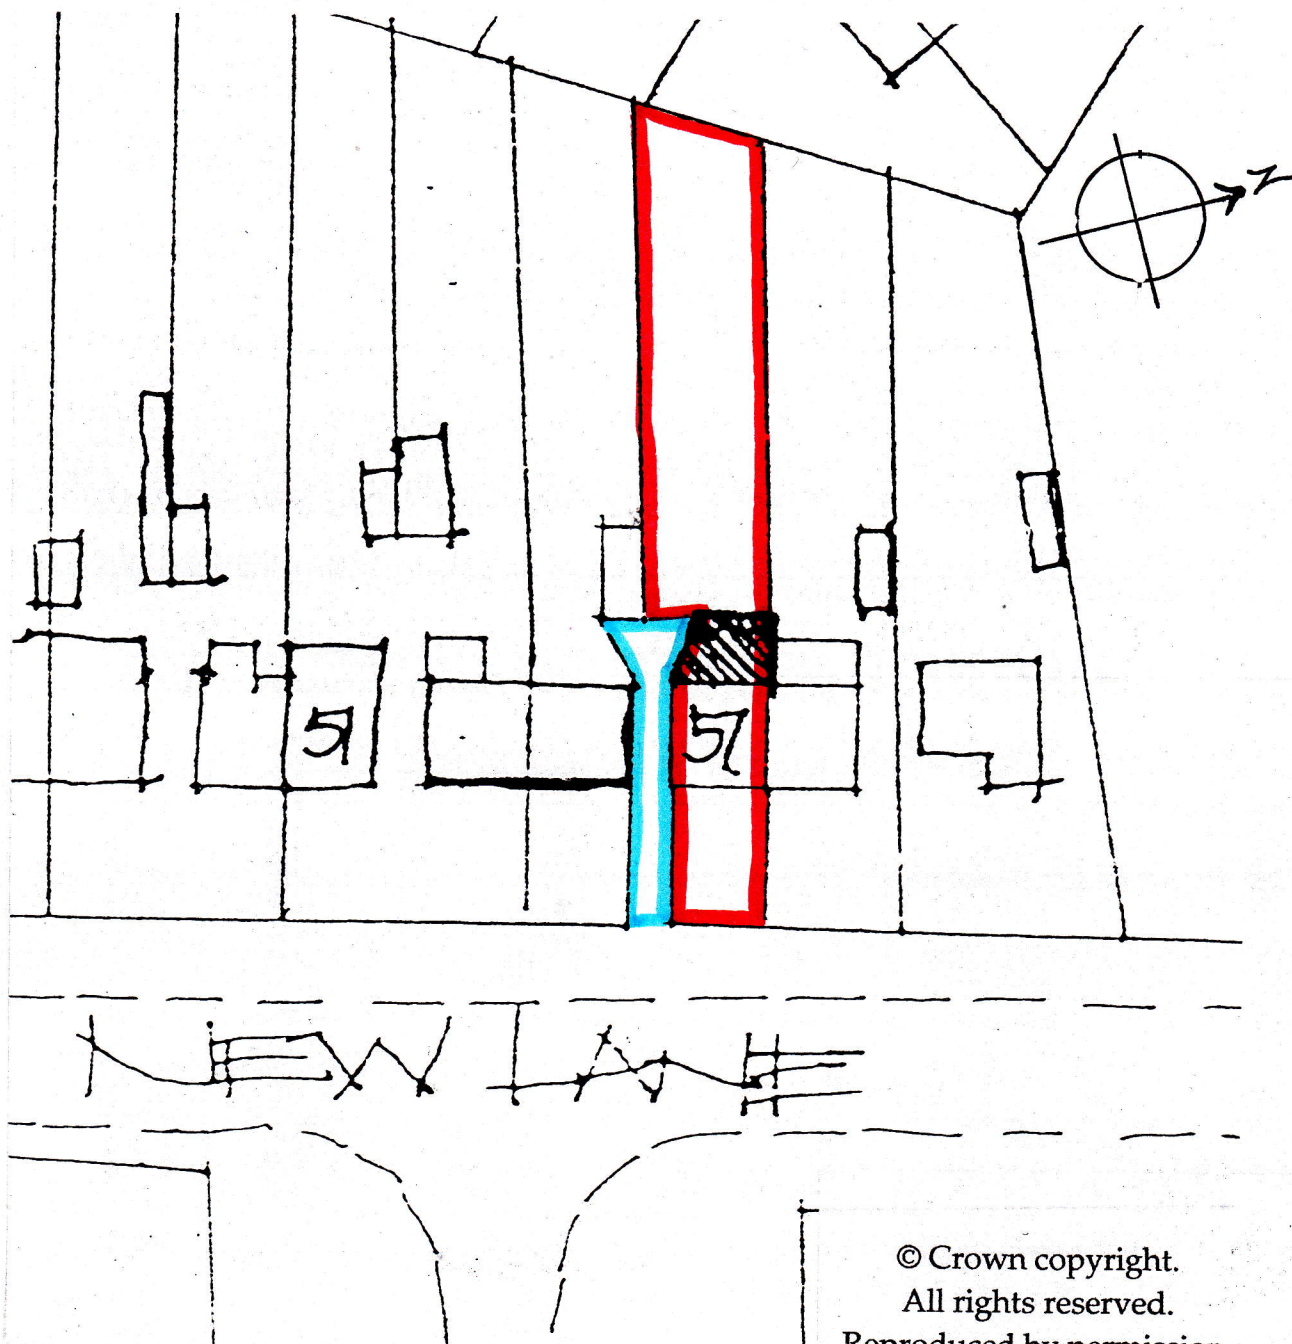

© Crown copyright.
All rights reserved.
Reproduced by permission.
License No. 100046837

Martin Critchley

Chartered Architect

7 North Street
Havant, Hampshire, PO9 1PW
023 92 474 919
critchleyarchitect@hotmail.com

Job

57 New Lang, Havant,
PO9 2JJ

Job No.

1503

Date: 31/01/15

Scale: 1:500

Drawn: P.C

Title

Block Plan

Drawing No.

202