

1

1.0 METRE

1.0 METRE

Excavate base of
wall to 150 footpath
salvage flints

Footpath

Original
wall

Garden

Martin Critchley
Chartered Architect
7 North Street
Havant, Hampshire, PO9 1PW
023 92 474 919
critchleyarchitect@hotmail.com

JOB

Boundary Wall

Job No.

1126

Date: 09/08/14

Scale: 1:10

Drawn: MHC

DRAWING

Reinstatement

Drawing No.


Meth 01

A

2

1.0 METRE

1.0 METRE

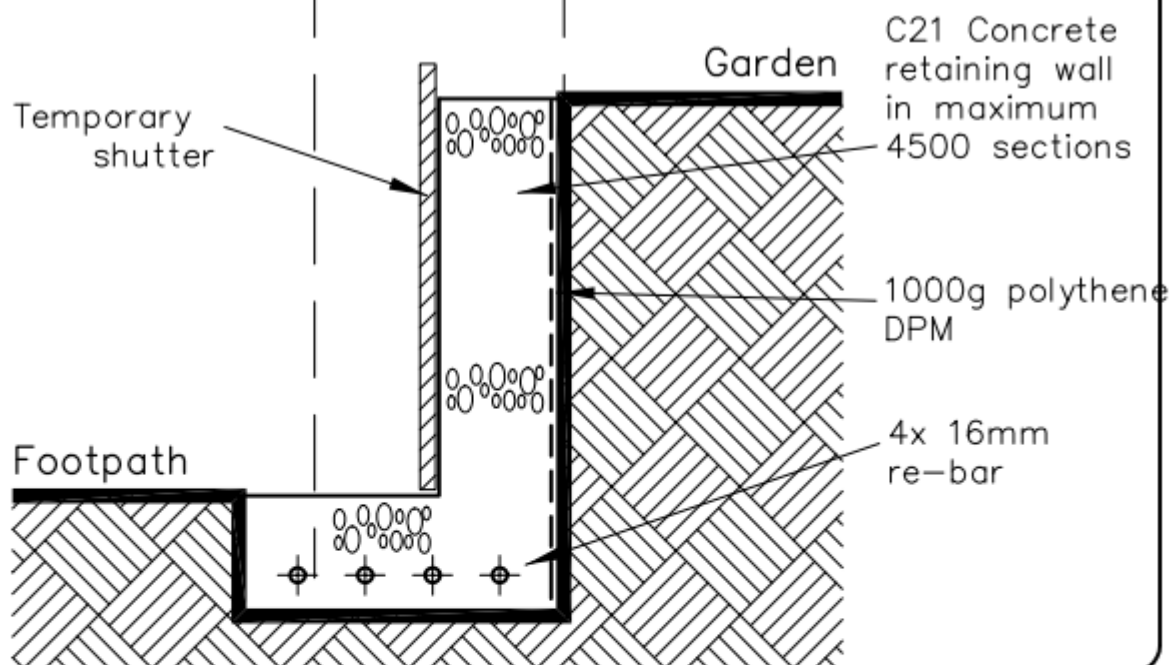

Martin Critchley
Chartered Architect
7 North Street
Havant, Hampshire, PO9 1PW
023 92 474 919
critchleyarchitect@hotmail.com

JOB

Boundary Wall

Job No.

1126

DRAWING

Elevation & Section

Drawing No.

Meth 02

A

Date: 09/08/14


Scale: 1:10

Drawn: MHC

3

1.0 METRE

1.0 METRE

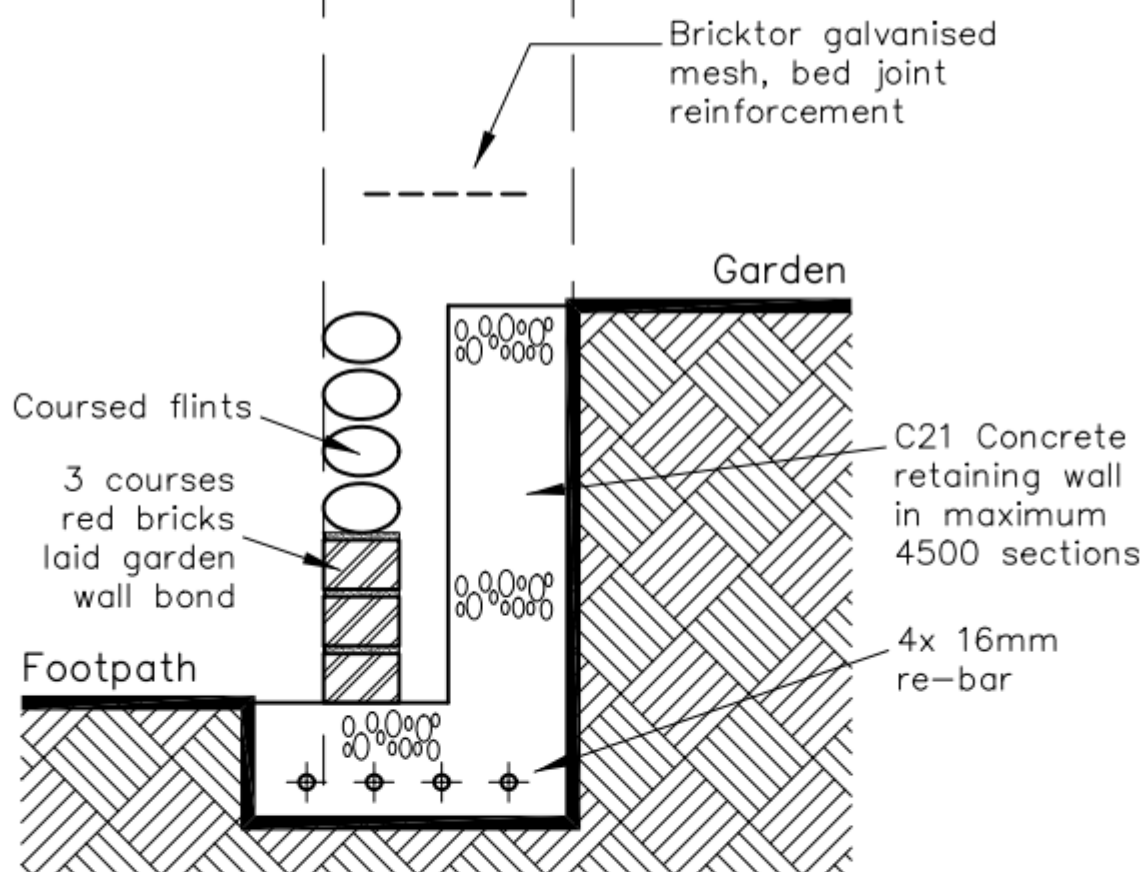**Martin Critchley**

Chartered Architect
7 North Street
Havant, Hampshire, PO9 1PW
023 92 474 919
critchleyarchitect@hotmail.com

JOB

Boundary Wall

Job No.

1126

DRAWING

Elevation & Section

Drawing No.

Meth 03


A

Date: 09/08/14

Scale: 1:10

Drawn: MHC

4

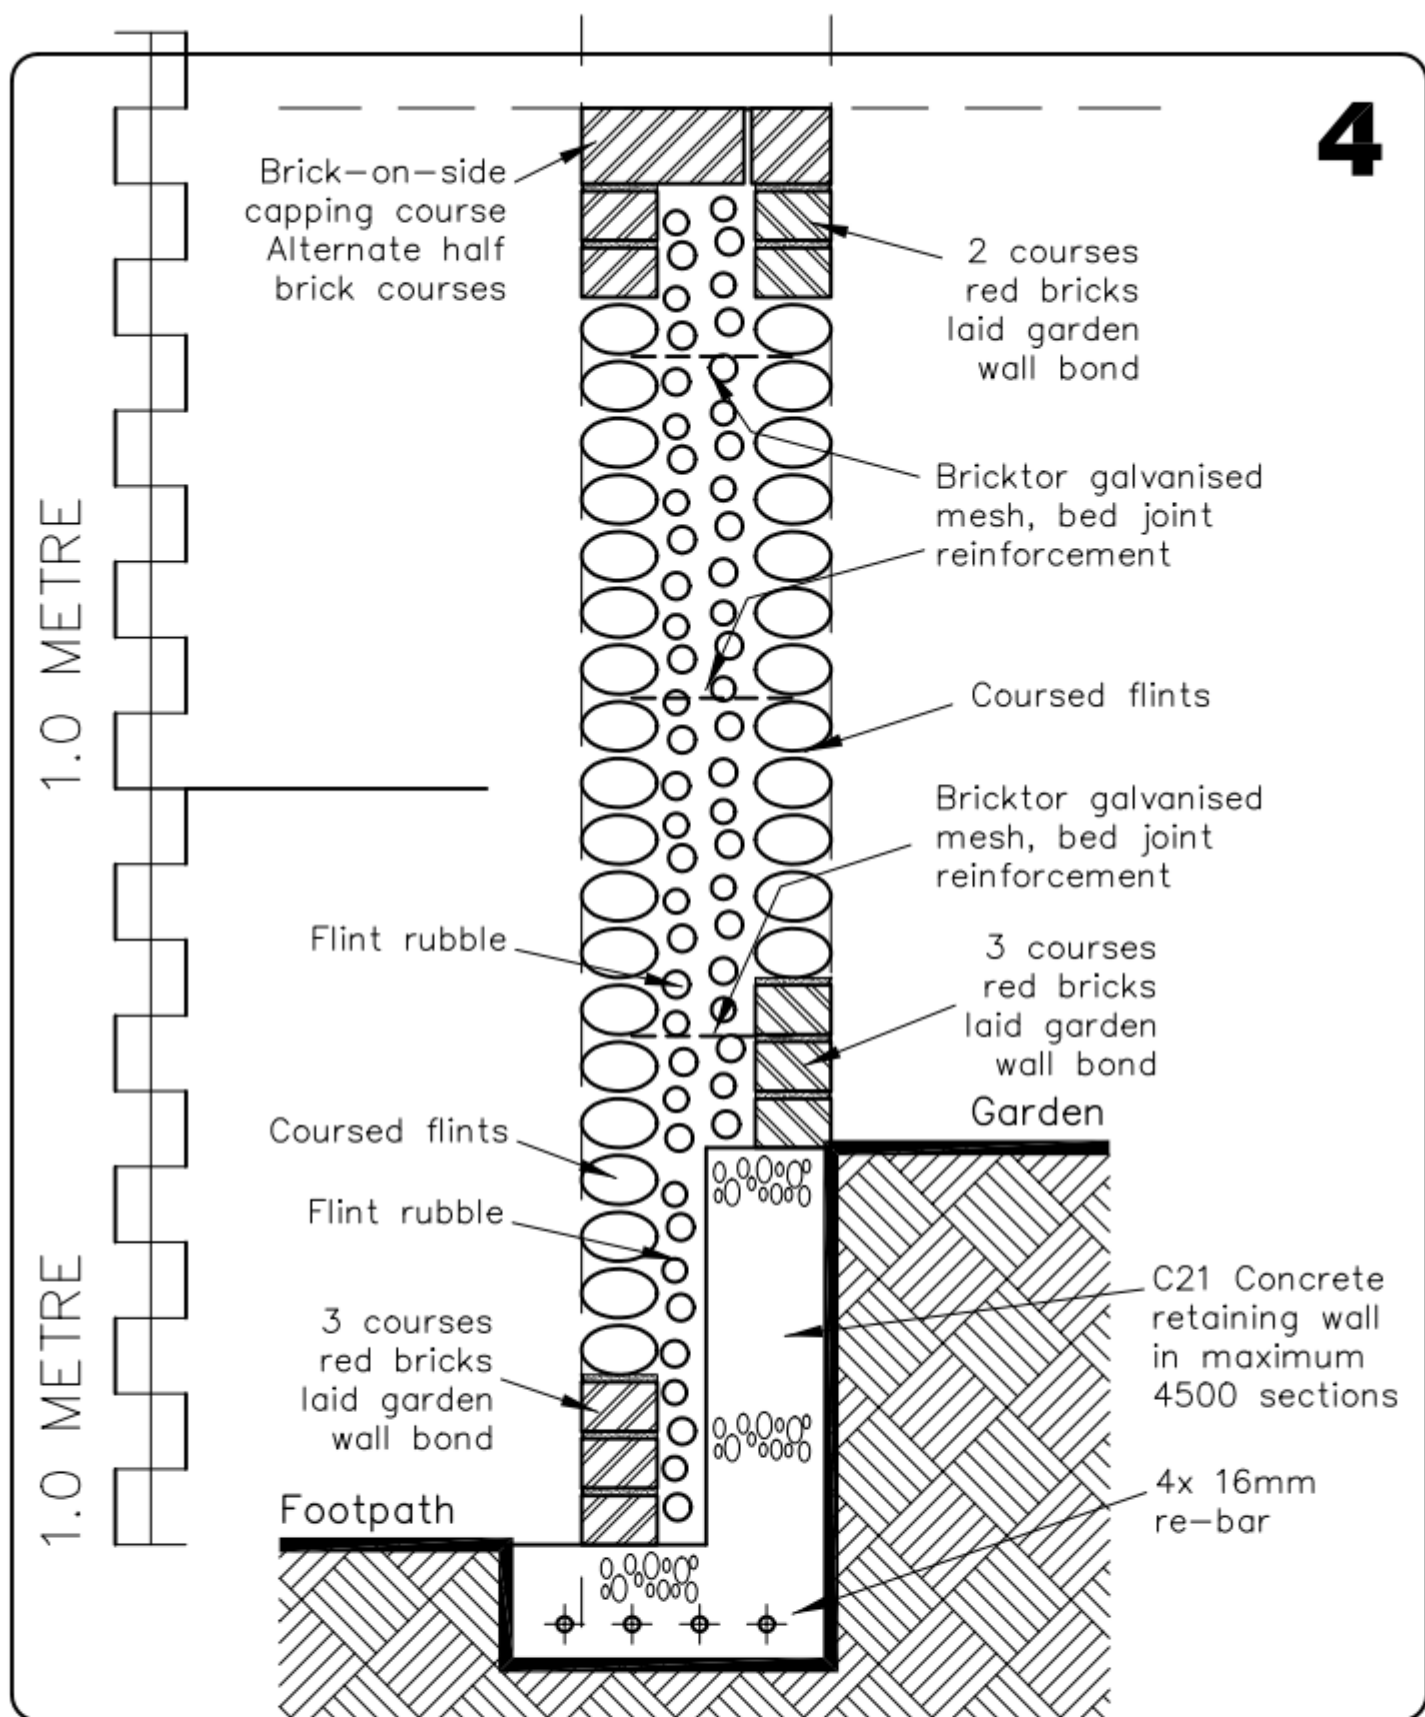

Martin Critchley

Chartered Architect
7 North Street
Havant, Hampshire, PO9 1PW
023 92 474 919
critchleyarchitect@hotmail.com

JOB

Boundary Wall

Job No.

1126

DRAWING

Elevation & Section

Drawing No.

Meth 04

A

Date: 09/08/14

Scale: 1:10

Drawn: MHC