



architects & urban designers

Tel: 0845 365 1475
 Email: mail@adp-uk.co.uk
www.adparchitects.co.uk
 Richmond Court, 94 Botley Road, Park Gate, Southampton, SO31 1BA

project name/address:
Rothery House
Waterberry Drive
Waterlooville
P07 7XX
 client:
John Rothery Wholesale Co Ltd
 drawing title:
Location Plan

Copyright
 Reproduced from Ordnance Survey's 1:1250 scale map
 with permission of Controller, HMSO Crown copyright.
 ADP Architects Ltd AR 100010061

job number:
1637


drawing number:
L01

revision:

drawing scale/size:
1:1250 (A4)


date:
Oct 13

drawn:

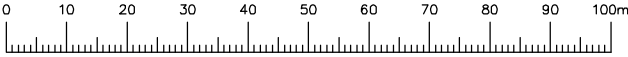


LINEAR SCALE 1:1250
 A4@1:1250

rev: date: note:

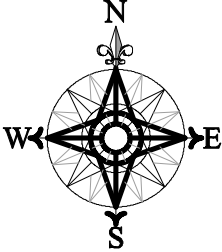

Indicative

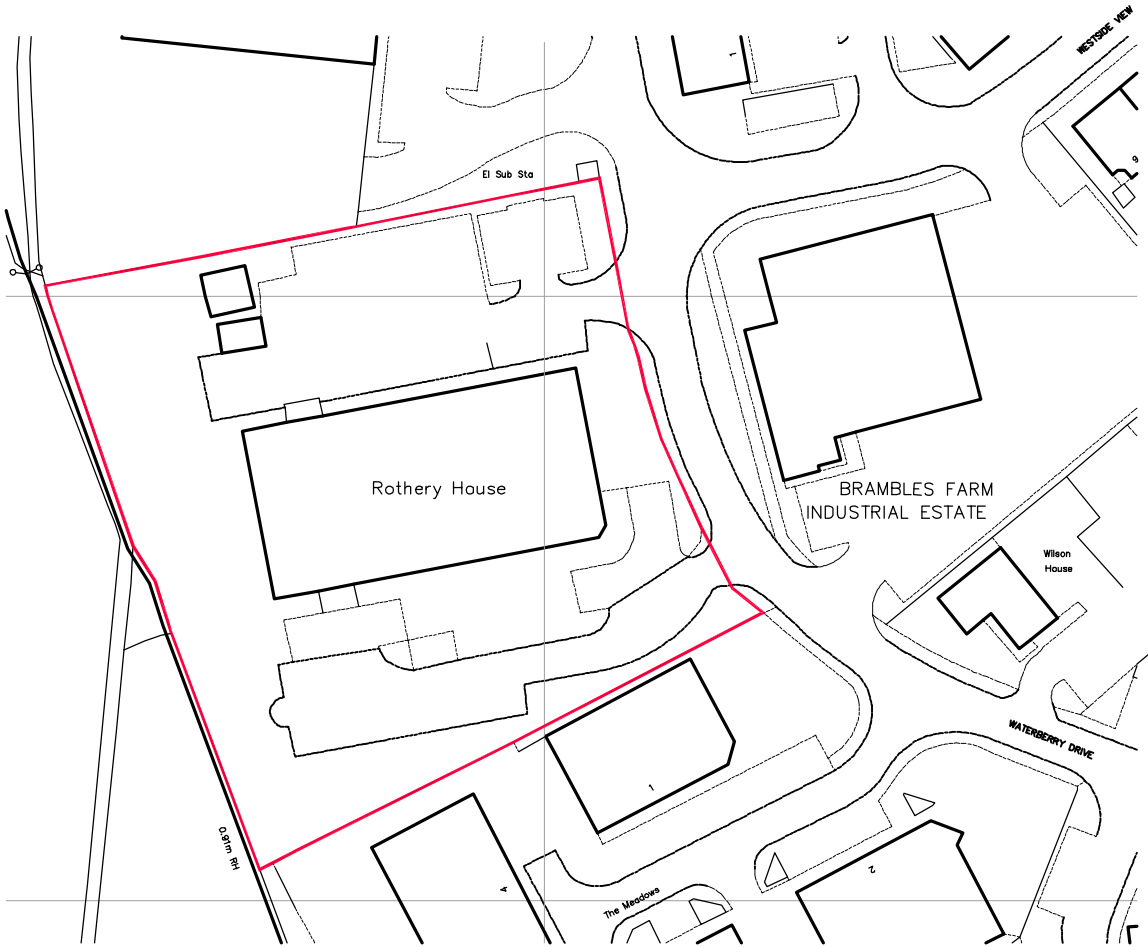

Ordnance Survey (c) Crown Copyright 2013. All rights reserved. Licence number 100020449