


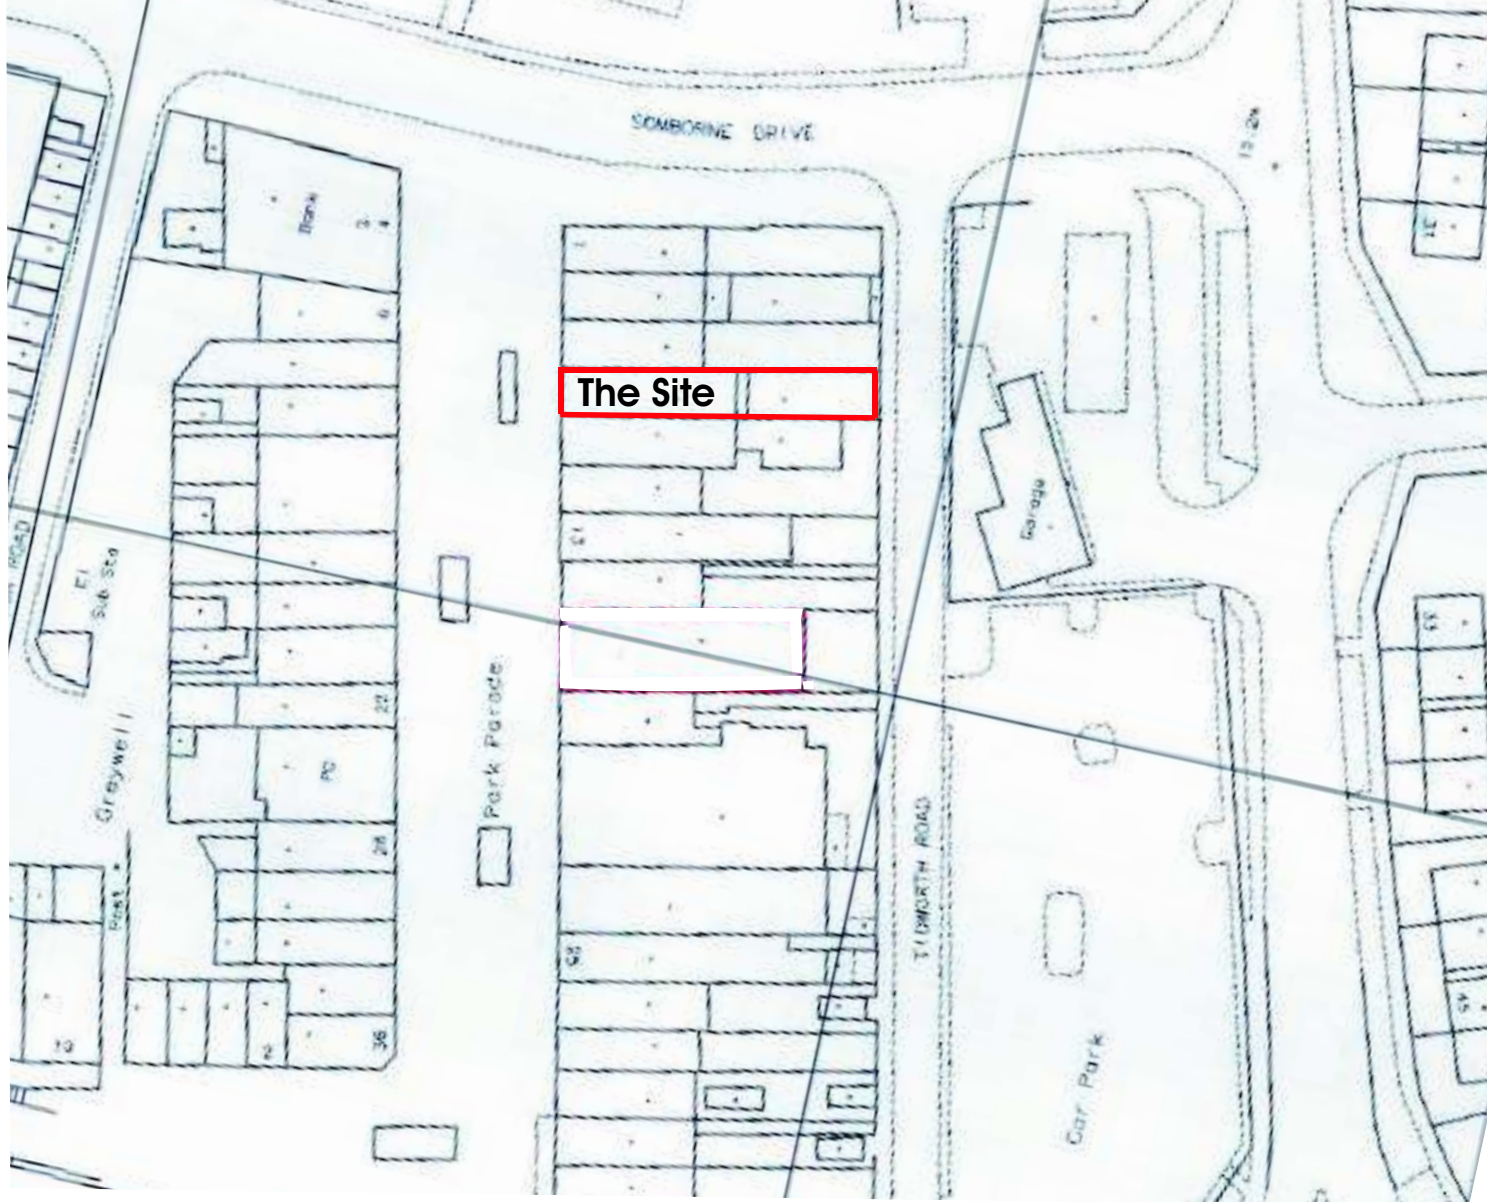


Location 1:1250

Ken Ross RIBA & Associates

OS copyright licence: 10001360

Ordnance Survey: Crown Copyright Reserved

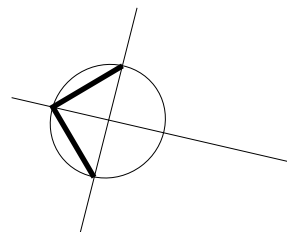

**Proposed change of use
at 7 Park Parade Leigh Park**