
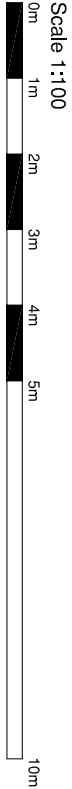


Rev	Comment	By	Date
A	Amended to suit layout changes.	JAS	12.08.14
B	First floor extension and dormer window removed.	JAS	01.10.14

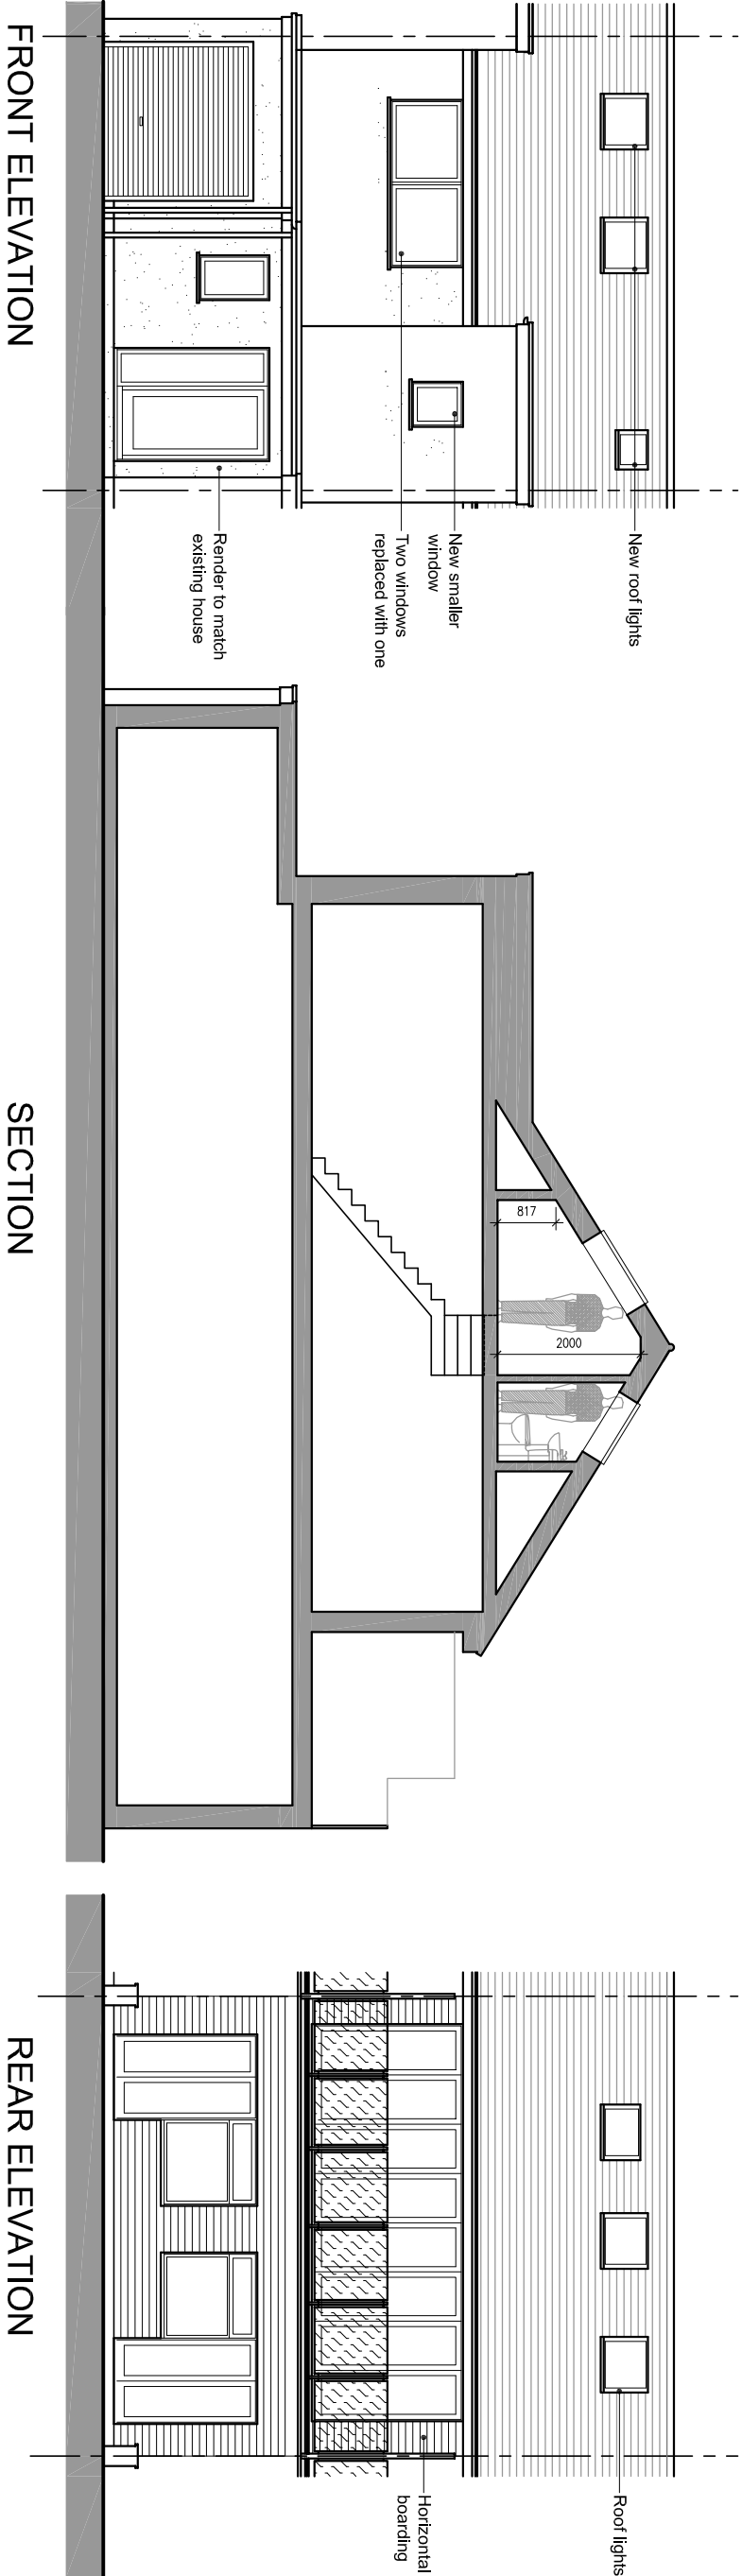

Client: Mr & Mrs Timms			
Address: 4 Marina Close, Emsworth, PO10 7BG.			
Drawing title: Proposed Elevations			
Scale:	Date Drawn:	Drawn by:	
1:100	28.11.13	JAS	
Job No:	Dwg No:	Rev:	
0158	PL04	B	
Status: Planning Submission			