



NOTES:
This drawing has been produced solely for PLANNING/DESIGN.
Do not Scale from this Drawing except for planning purposes.
Any drainage shown is presumed and to be checked on site
before commencement of works.
This drawing is the copyright of MF Designs Ltd.

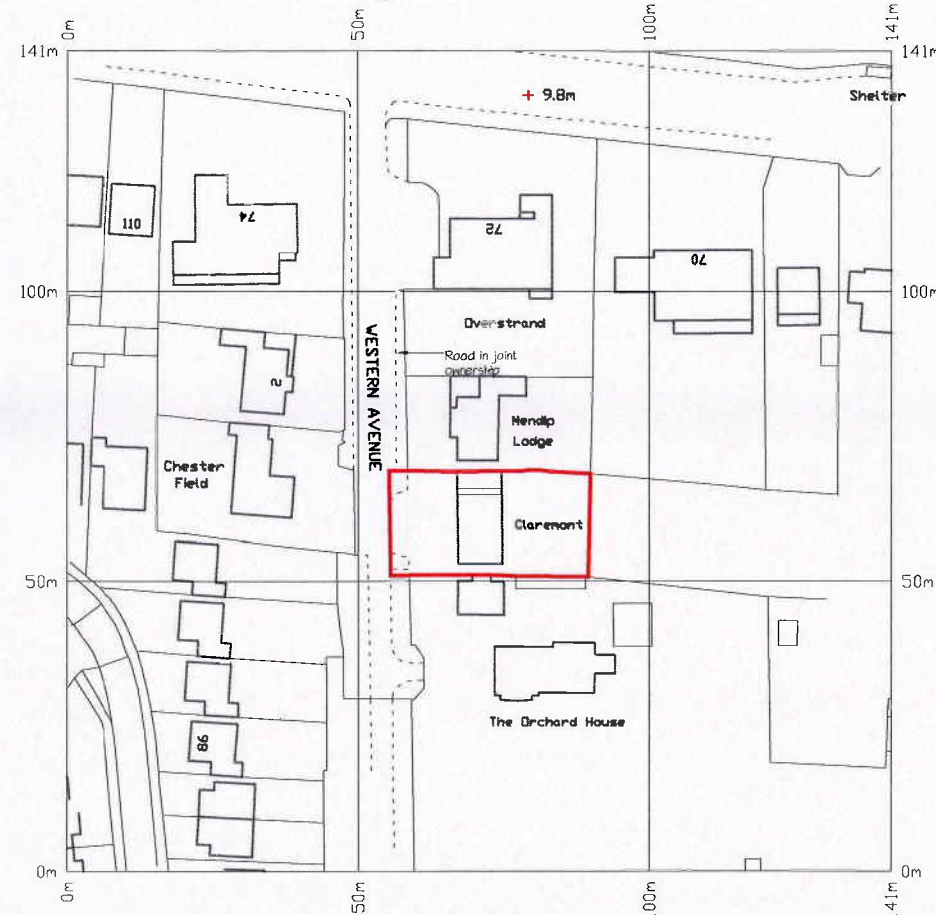

Produced on 12 September 2014 from the Ordnance Survey National Geographic Database and incorporating surveyed revision available at this date.
Reproduction in whole or part is prohibited without the prior permission of Ordnance Survey.
Crown copyright 2014. Supplied by copla ltd trading as UKPlanningMaps.com a licensed Ordnance Survey partner (100054135).
Unique plan reference: v2/16341/21156


Location Plan

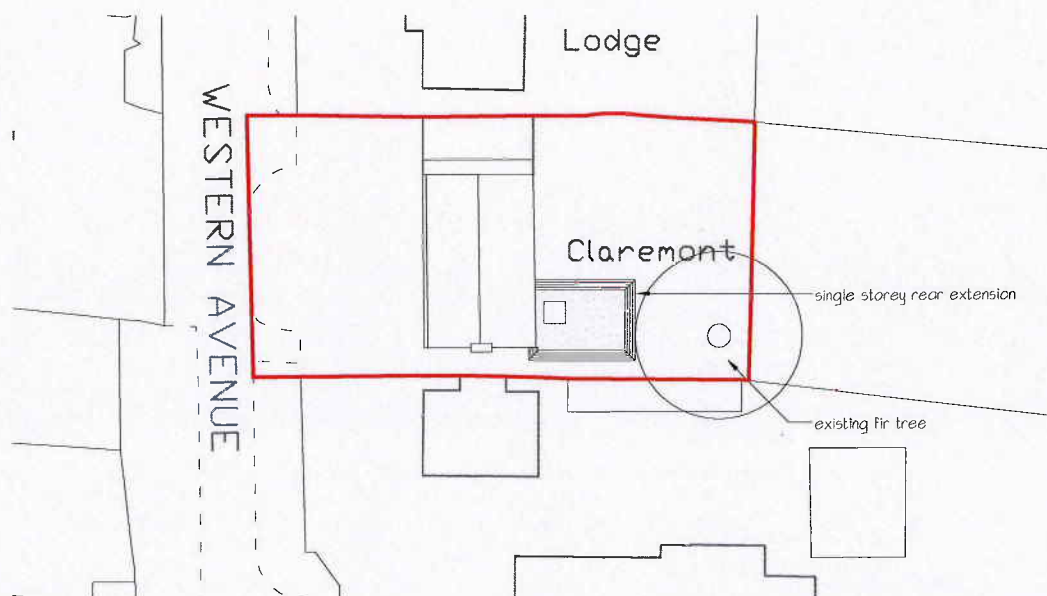

Block Plan



SINGLE STOREY REAR EXTENSION - Claremont, Western Avenue, Emsworth. PO10 7LP

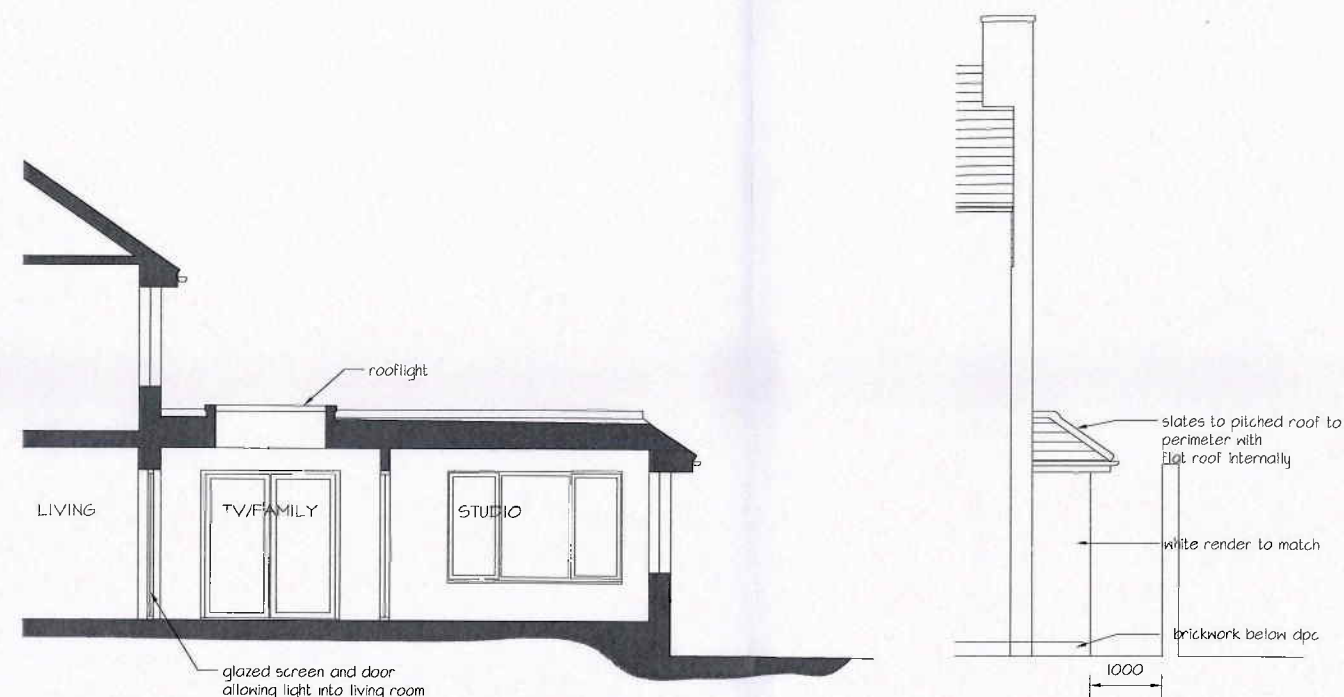

Proposed Typical Section

Proposed West



Proposed East

mf designs ltd

Chartered Architects

52 King Street • Emsworth • Hampshire • PO10 7AZ t/f 01243 377766

Director: Martin Farrer RIBA • Co Registration No.4507379 e admin@mfdesigns.org.uk

Date: Sep 2014

Scale: 1:1250/500/100

Job No: 3104

Dwg No: P_02