


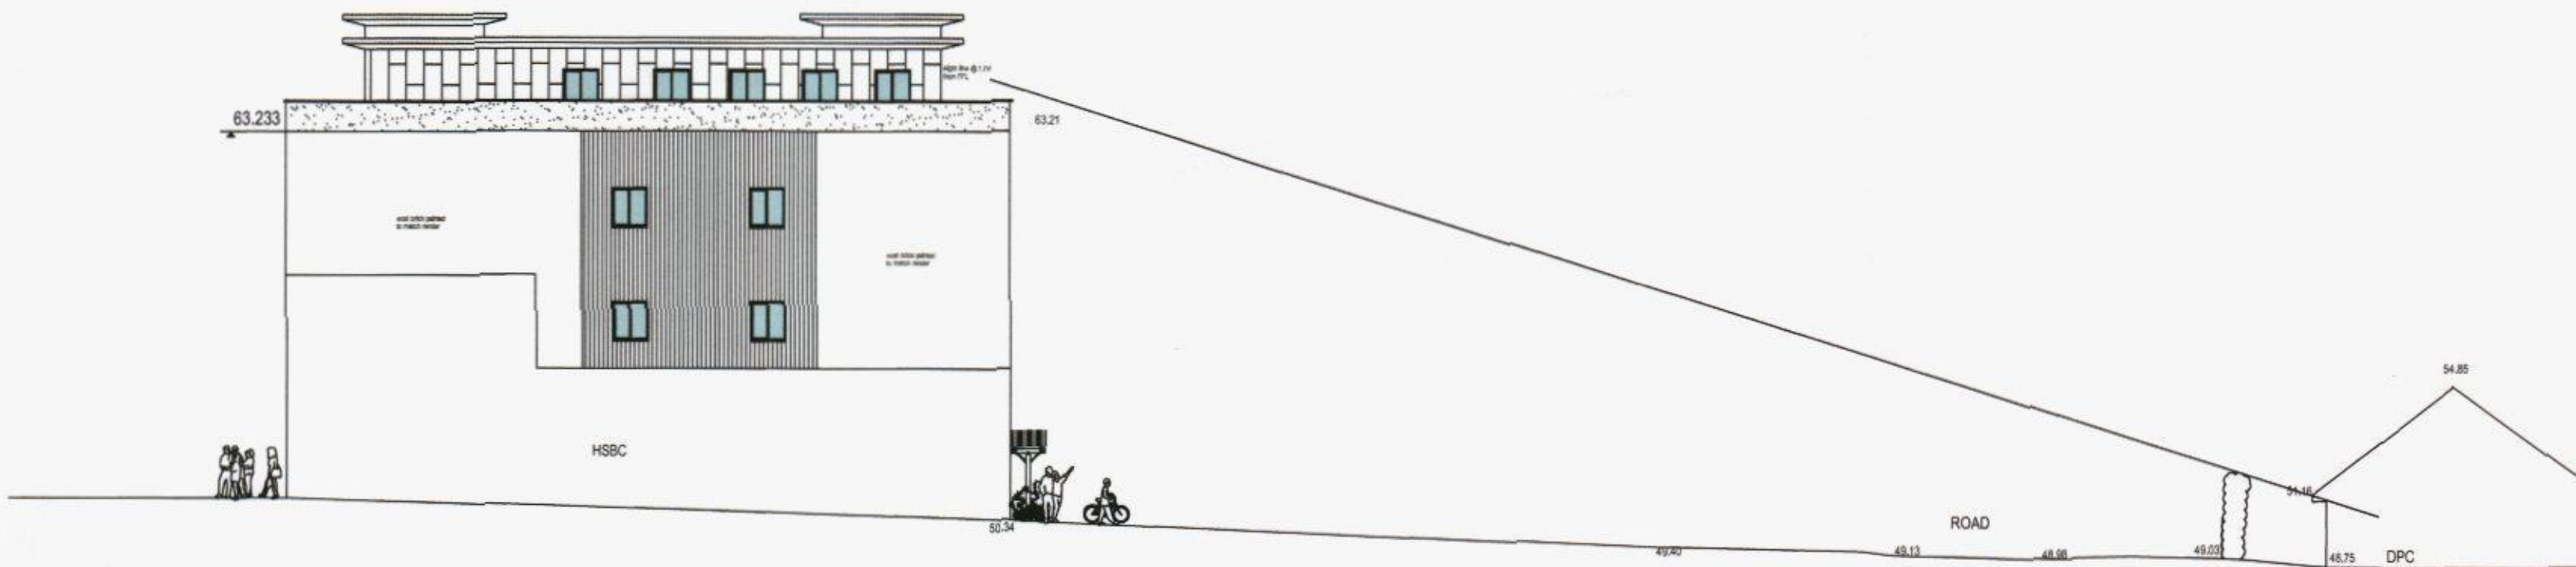

SECTION THROUGH MCDONALDS TO BUNGALOW.

Revision	Description	Date	DRAWN
----------	-------------	------	-------

Project:
 Cloud Living
 314-318
 London Road
 WaterlooVille

HAVANT BOROUGH COUNCIL
 22 SEP 2014
 RECEIVED

Drawing Title:
 SITE SECTION

Chris Flint Associates Ltd
 CHARTERED SURVEYORS - PROJECT MANAGERS
 DEVELOPMENT CONSULTANTS

Drawn By	Date	Checked By	Date	Approved By	Date
CF	15/03/14				

Drawing No.	Revision	Scale
CFA FULL 02	011	1:200

Feasibility

2 Emerald Close WaterlooVille Hants PO7 8NZ
 tel: 023 92 432484 fax: 023 92 358554 Email: office@cfaltd.co.uk