
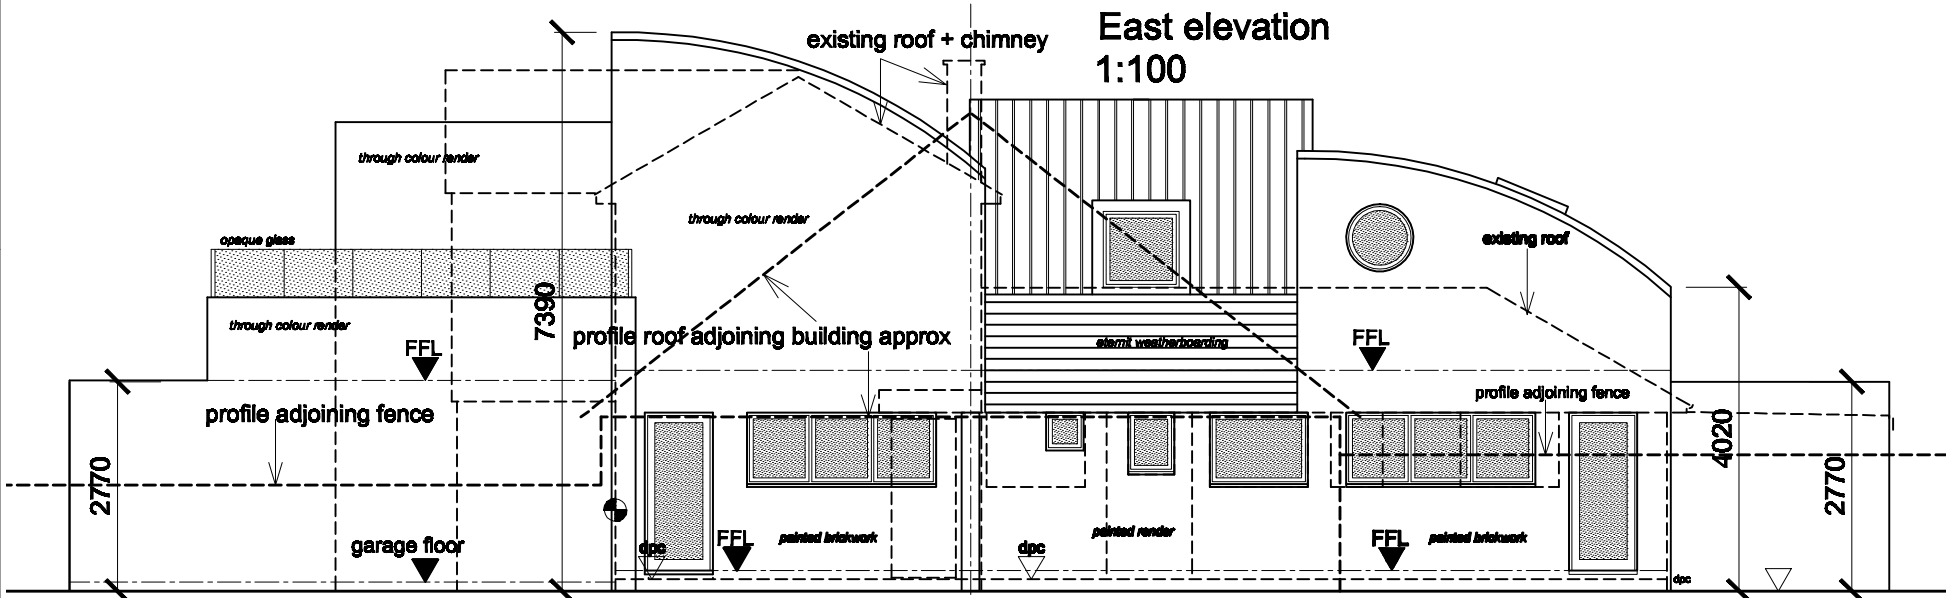


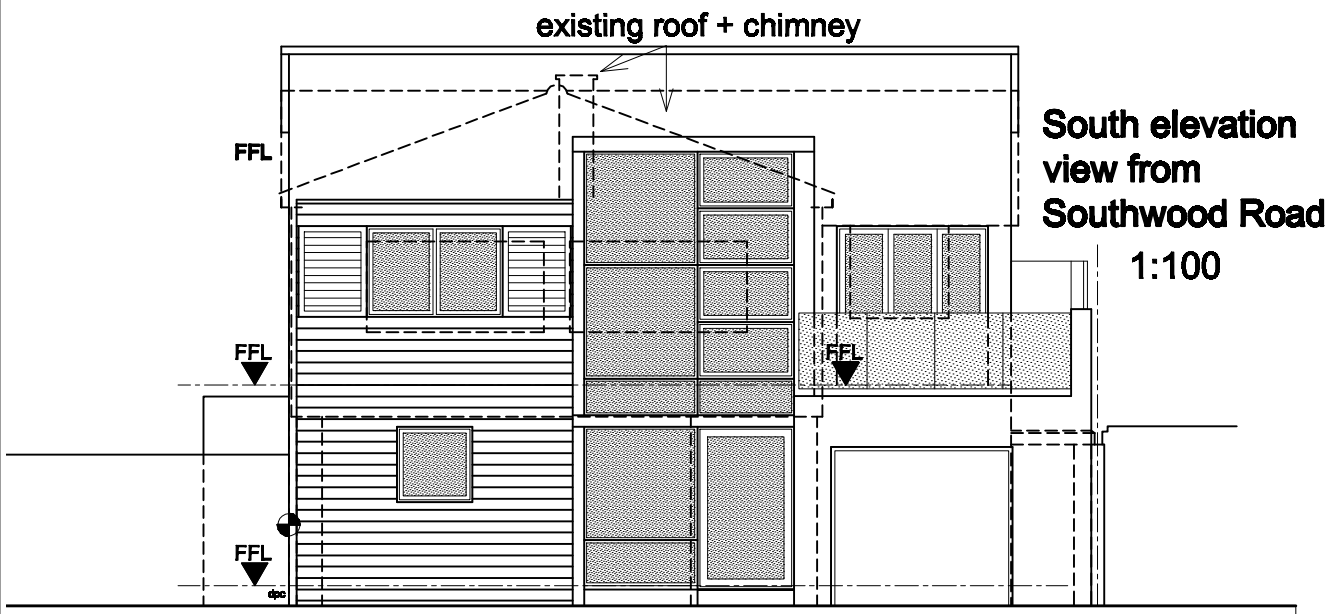

2 Eastoke Avenue, Hayling Island PO11 9QW
Existing east + south elevations 1:100 Aug 14
Roger Minost RIBA Chates Studio Stonepit Lane Henfield BN5 9QT

rev: 372pa05