



PHYSICAL SCALE IN METERS @ 1:1250

PHYSICAL SCALE IN METERS @ 1:100

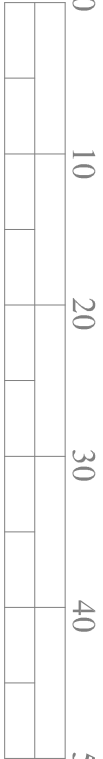


PHYSICAL SCALE IN METERS @ 1:500

NOTES:
This drawing has been produced solely for PLANNING/DESIGN.
Do not Scale from this Drawing except for planning purposes.
This drawing is the copyright of MF Designs Ltd.

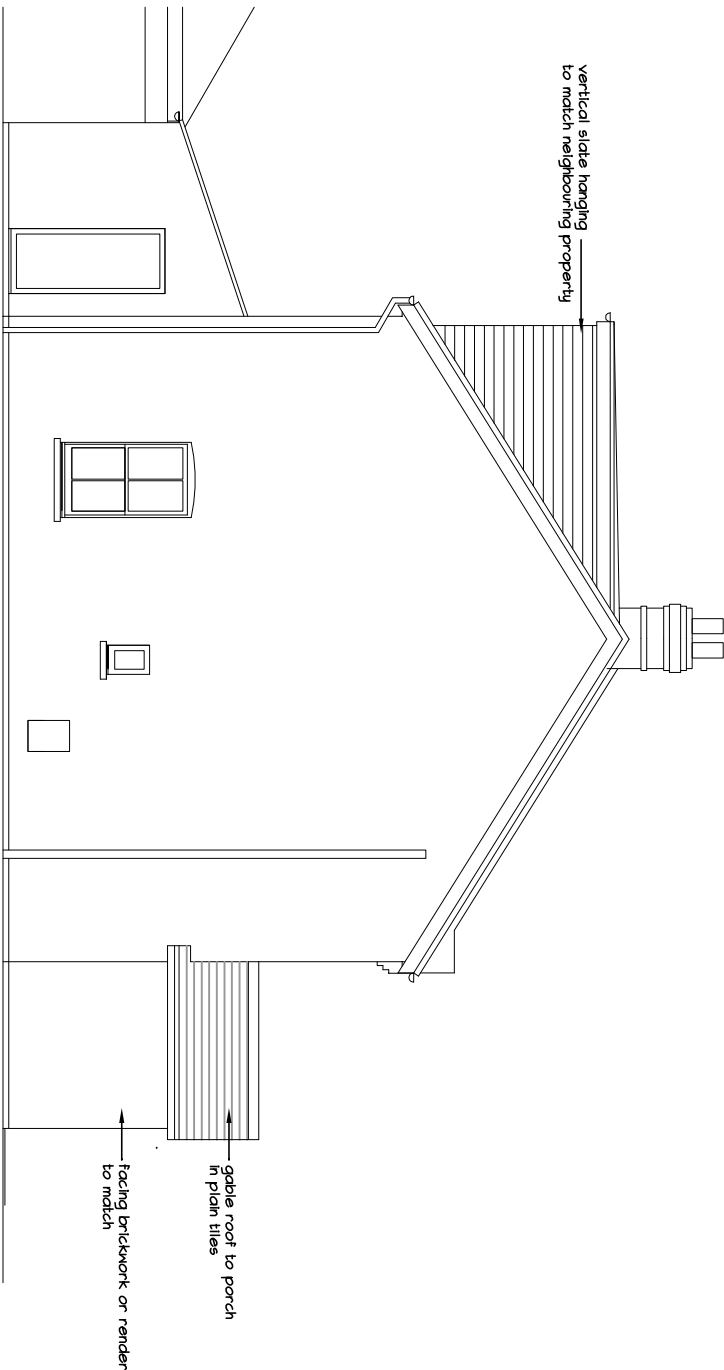

Proposed West

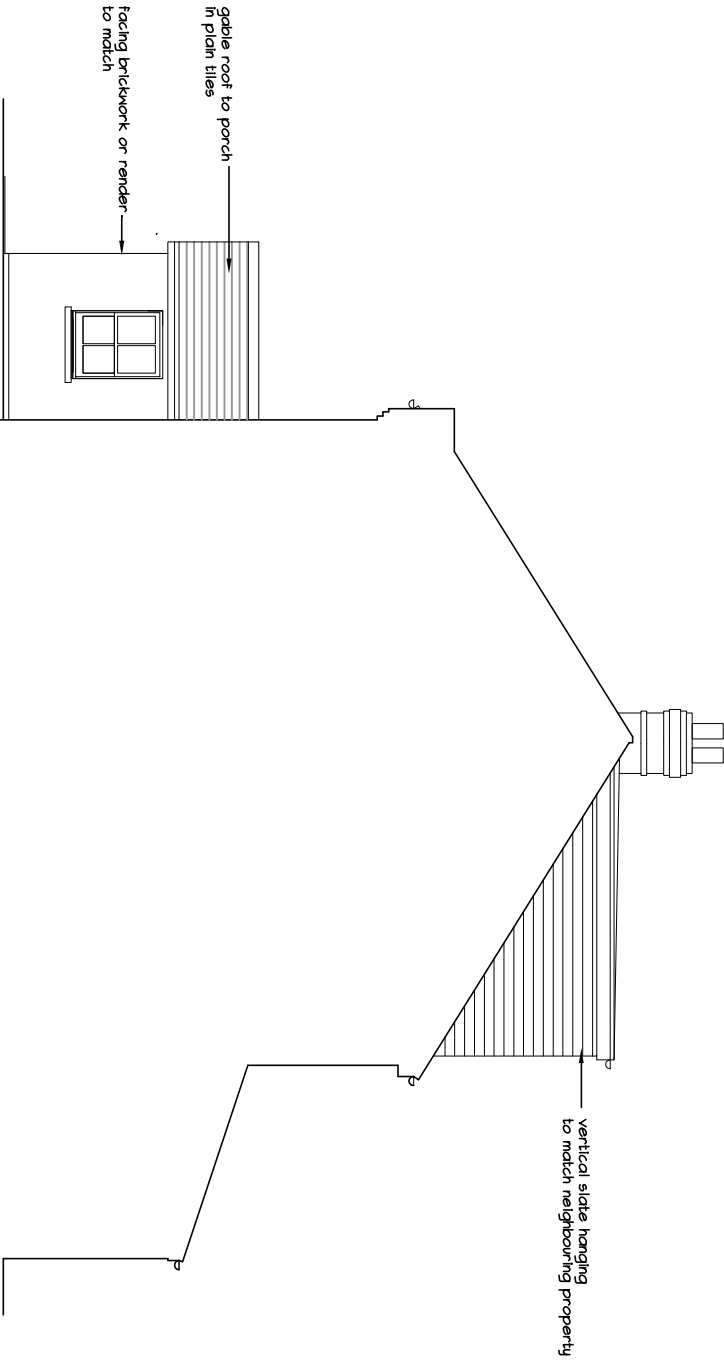


Proposed East



Produced on 09 June 2015 from the Ordnance Survey National Geographic Database and incorporating surveyed revision available at this date.
Reproduction in whole or part is prohibited without the prior permission of Ordnance Survey.
Crown copyright 2015. Supplied by copla, ltd trading as UKPlanningMaps.com a licensed Ordnance Survey partner (100054135).
Data licenced for 1 year, expiring 09 June 2016. Unique plan reference V26/4391/61482

Location

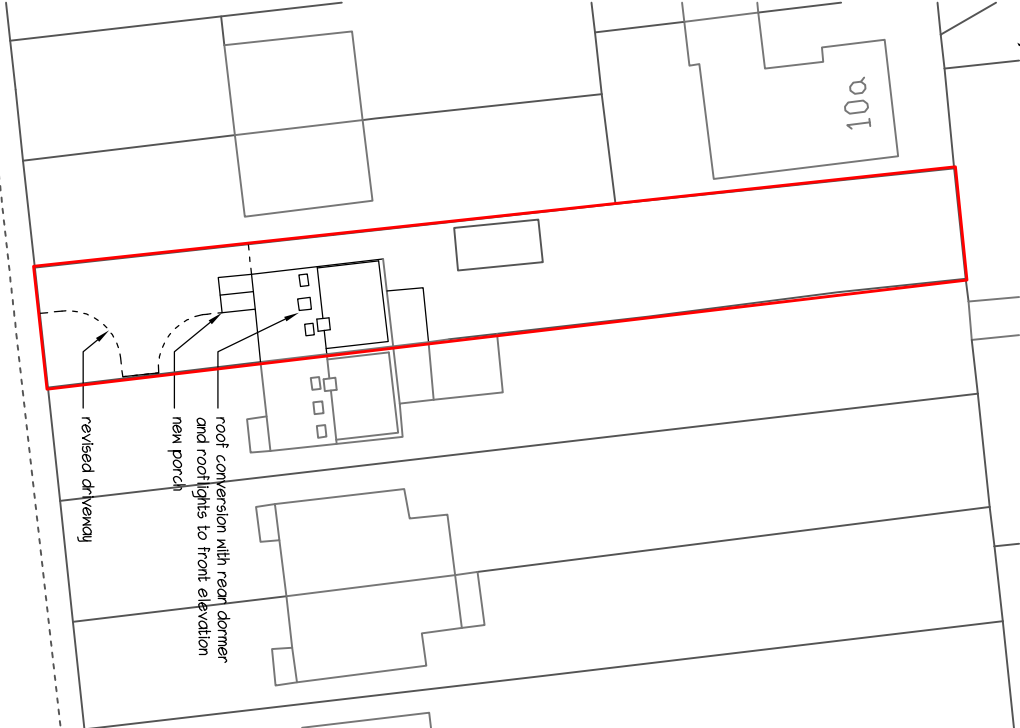

Block

ROOF CONVERSION & FRONT PORCH - 597 Southleigh Road, Emsworth. PO10 7TE

A: 16/06/2015 - roof to porch

mf designs ltd

Chartered Architects

52 King Street • Emsworth • Hampshire • PO10 7AZ
Director: Martin Farrer RIBA • Co Registration No.4507379



Date: June 2015
Scale: 1:100/1250/500

Job No: 3130
Dwg No: P_02A