



PHYSICAL SCALE IN METERS @ 1:100

NOTES:
This drawing has been produced solely for PLANNING/DESIGN.
Do not Scale from this Drawing except for planning purposes.
Any drainage shown is presumed and to be checked on site before commencement of works.
NB: Drawing compiled from record drawings and a few check measurements only. Do not use for construction/tender.
This drawing is the copyright of MF Designs Ltd.

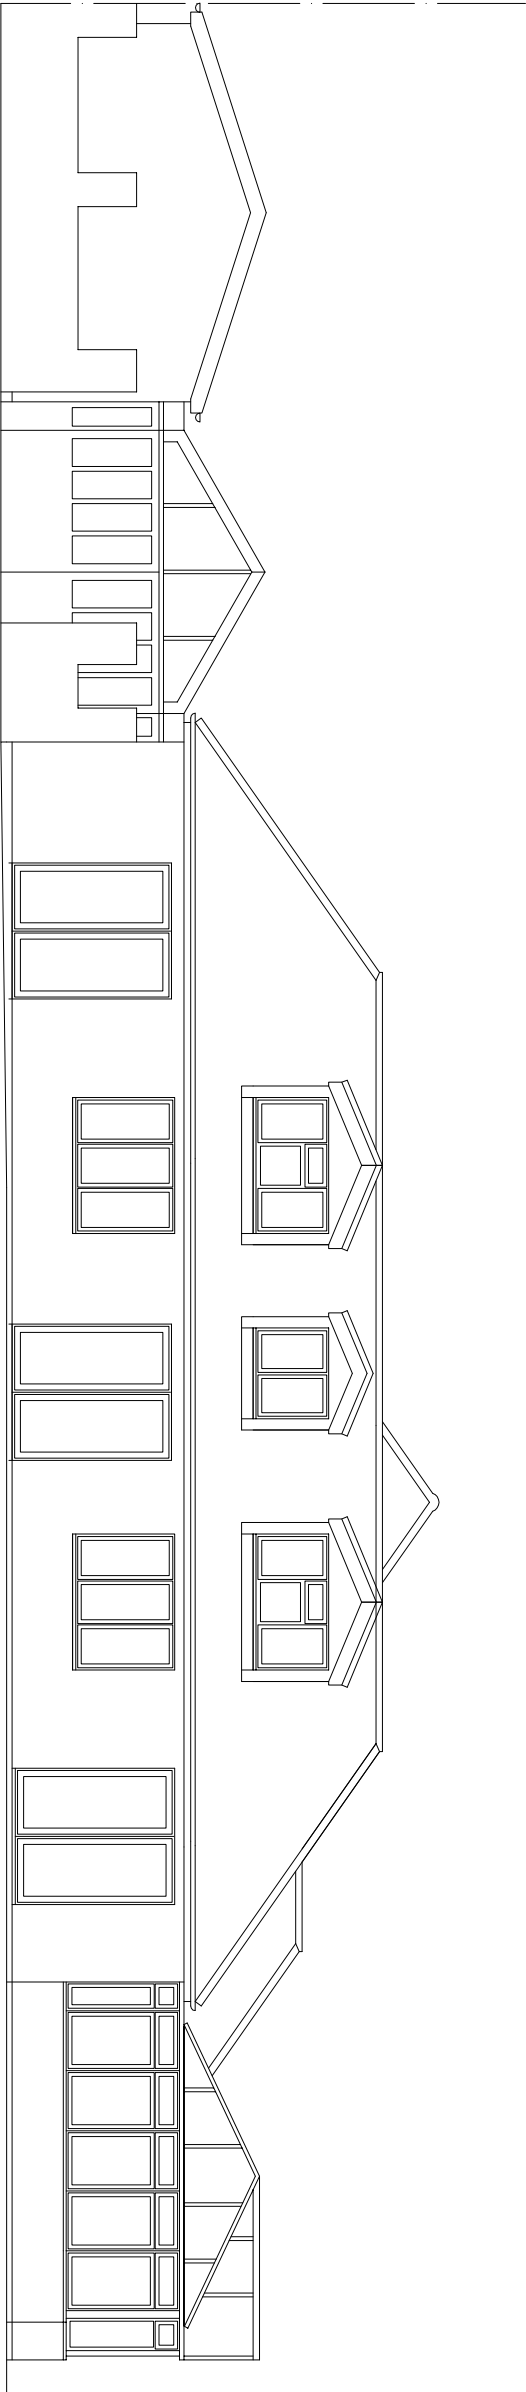

Existing Southwest

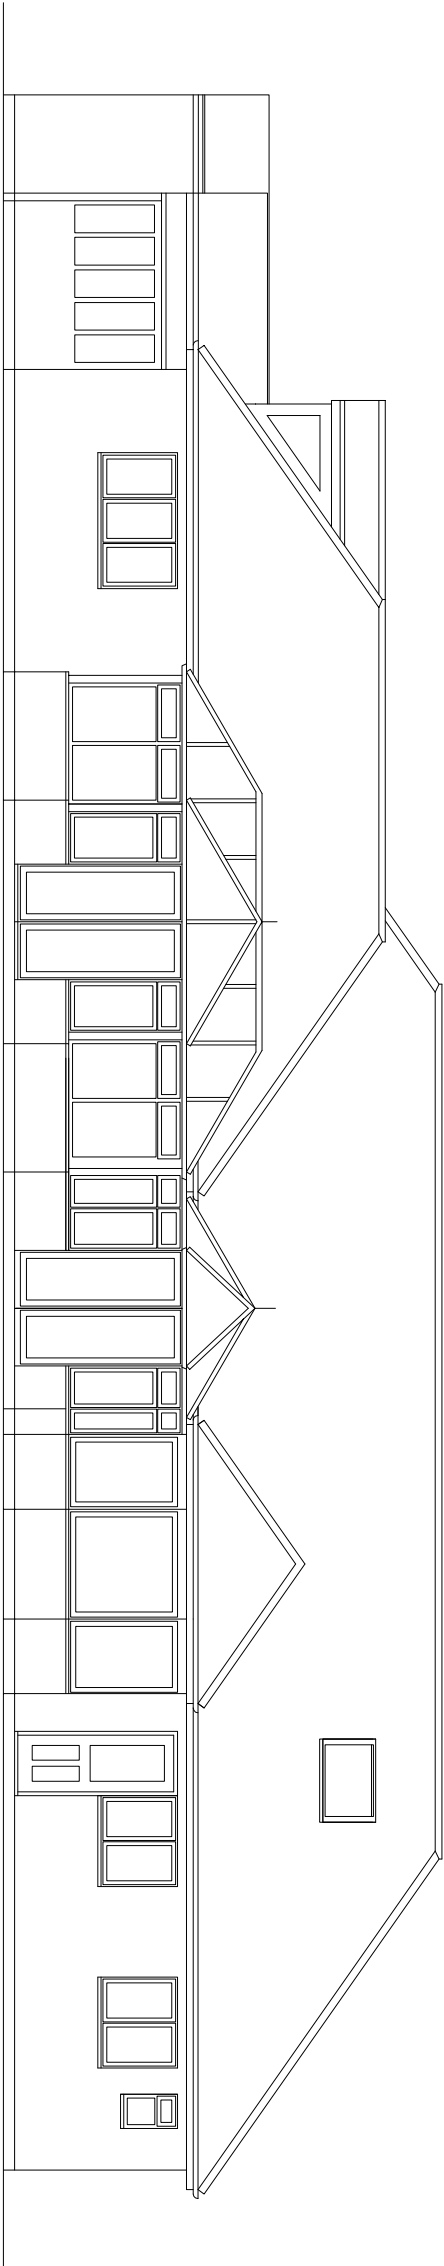

Existing Southeast

Existing Elevations #2

EXISTING SURVEY - 71a Horndean Road, Emsworth