

Mr T M Duke
Bush House,
130 Southleigh Road
Warblington Hants PO9 2PT

Your Ref APP/15/00272



Executive Head of Planning HBB

14th March 2015


Dear M/s Potter

With reference to your letter dated 13th March concerning parking facilities in what will be a four bedroom house, should you allow the Planning Application.


I have enclosed a copy of the Ordnance Survey plan, and have shown by orange hatching, the area that will be used for parking. As you are aware, the footprint size of the house will not be altered. The area at present, and in the future will comfortably take 5 parked cars, and at a push, 6 cars.

I hope this meets the requirements you have set out.

Yours sincerely,

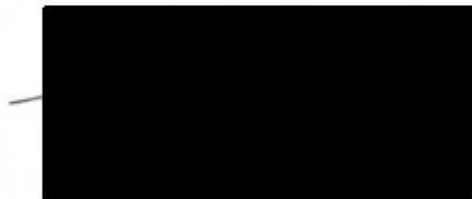

Hatched area is all driveway and will take 5 cars comfortably but a push.

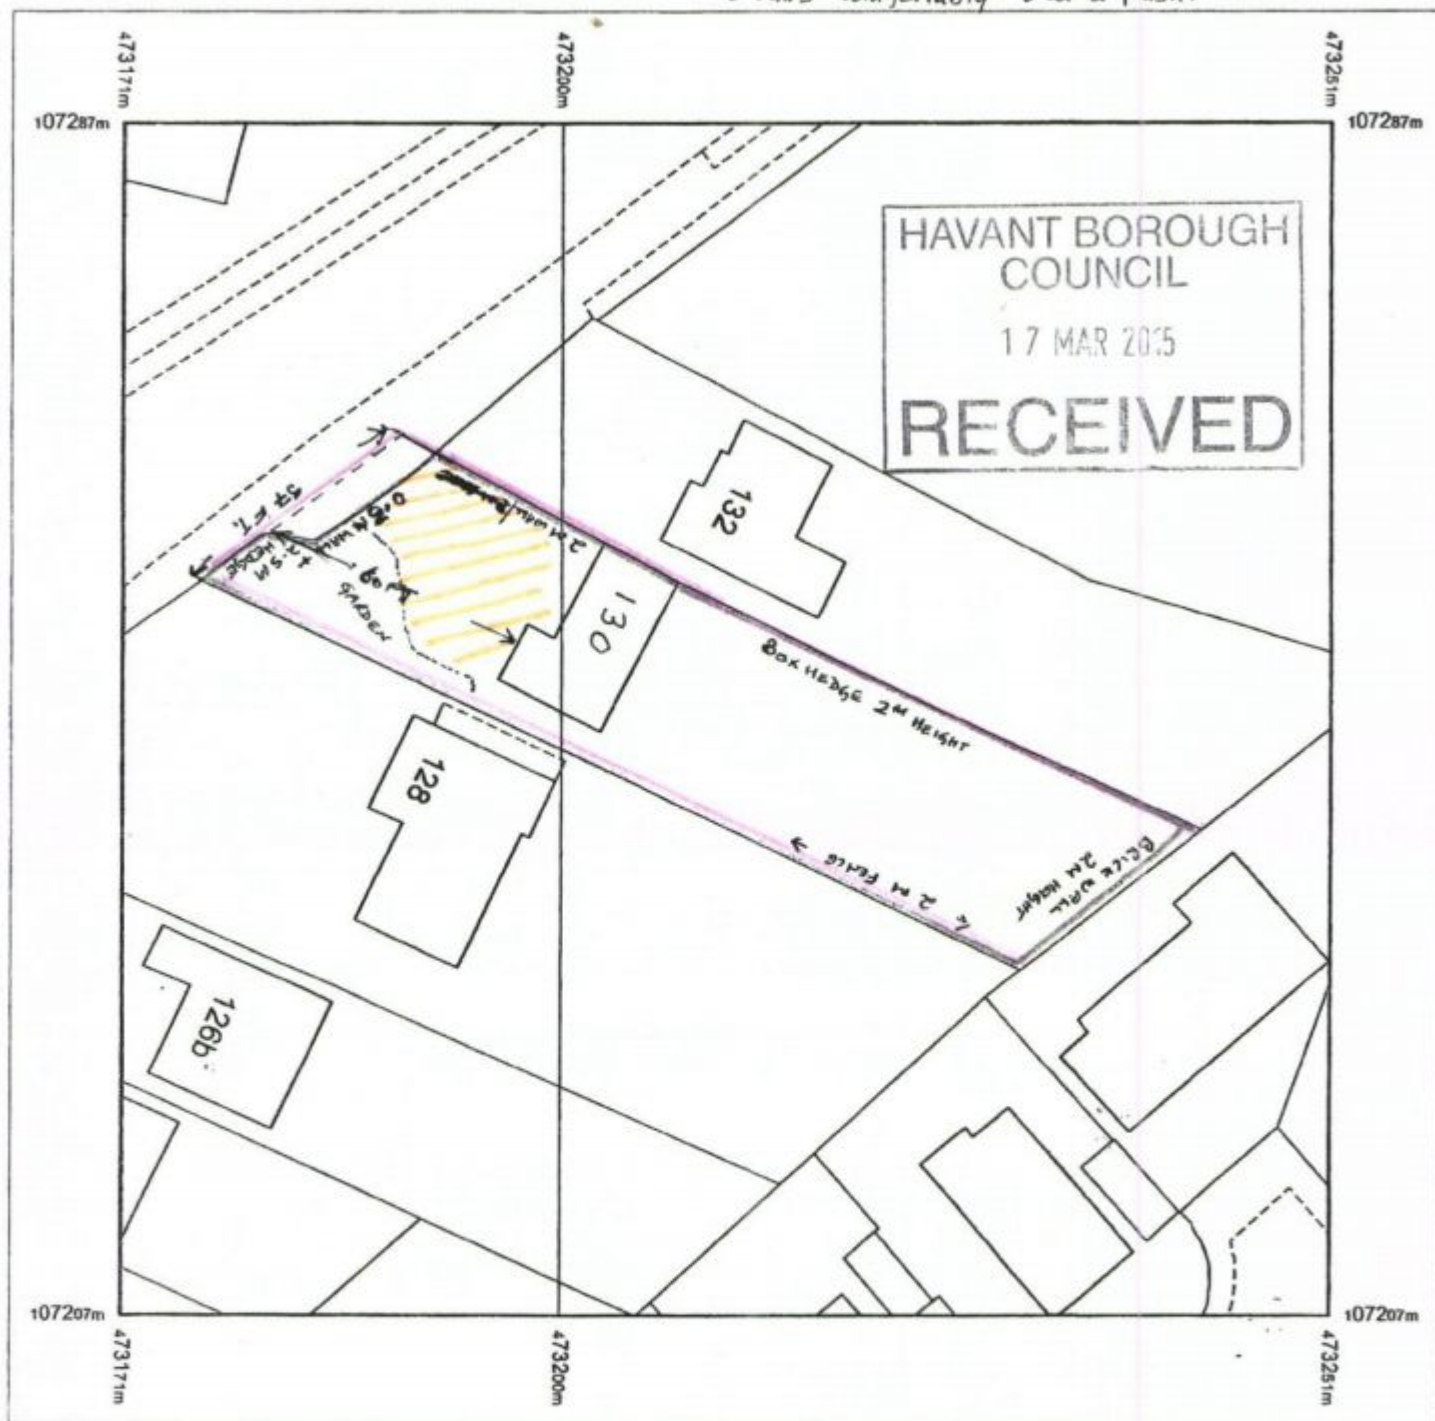

Produced 03.06.2009 from the Ordnance Survey National Geographic Database and incorporating surveyed revision available at this date. © Crown Copyright 2009.


Reproduction in whole or part is prohibited without the prior permission of Ordnance Survey.

Ordnance Survey, the OS Symbol and OS Sitemap are registered trademarks of Ordnance Survey, the national mapping agency of Great Britain.

The representation of a road, track or path is no evidence of a right of way.

The representation of features as lines is no evidence of a property boundary.

Part or all of this OS Sitemap is enlarged from mapping produced at one or more of the following scales: 1:5000

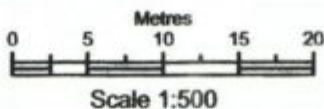

Supplied by: **National Map Centre**
Serial number: 02574100
Centre coordinates: 473211 107247

Further information can be found on the OS Sitemap Information leaflet or the Ordnance Survey website.

130 SOUTHLEIGH ROAD

WARBLINGTON

HANTS

PO9 2PT